

© Copyright Barron Design Ltd.

1m 10m
SCALE 1:100

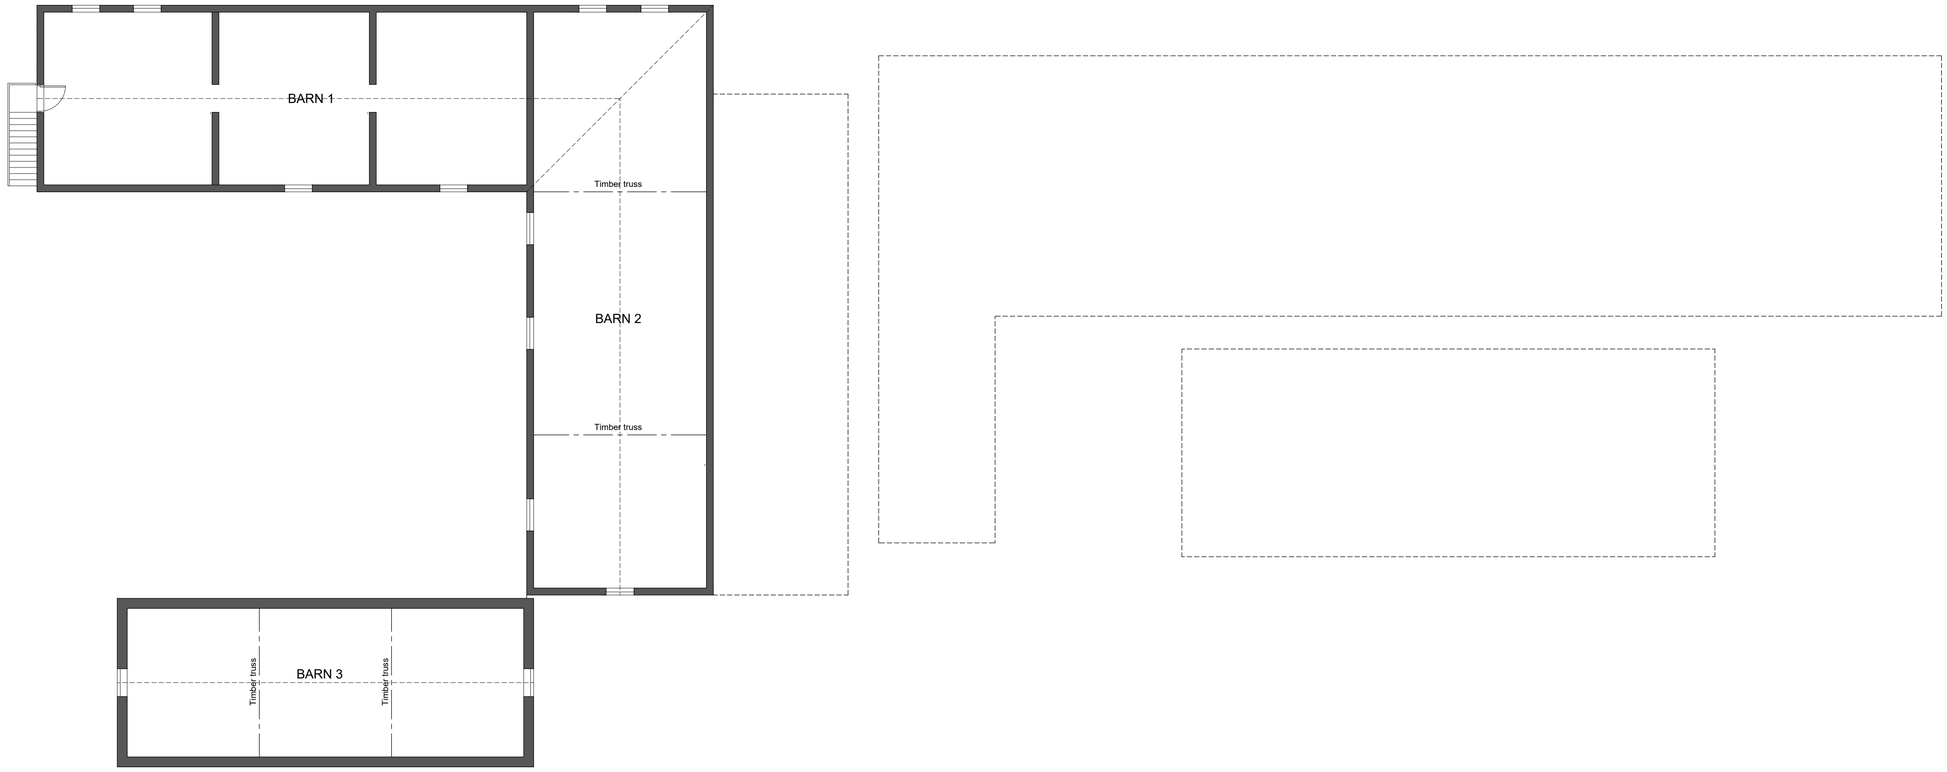

EXISTING FIRST FLOOR PLAN

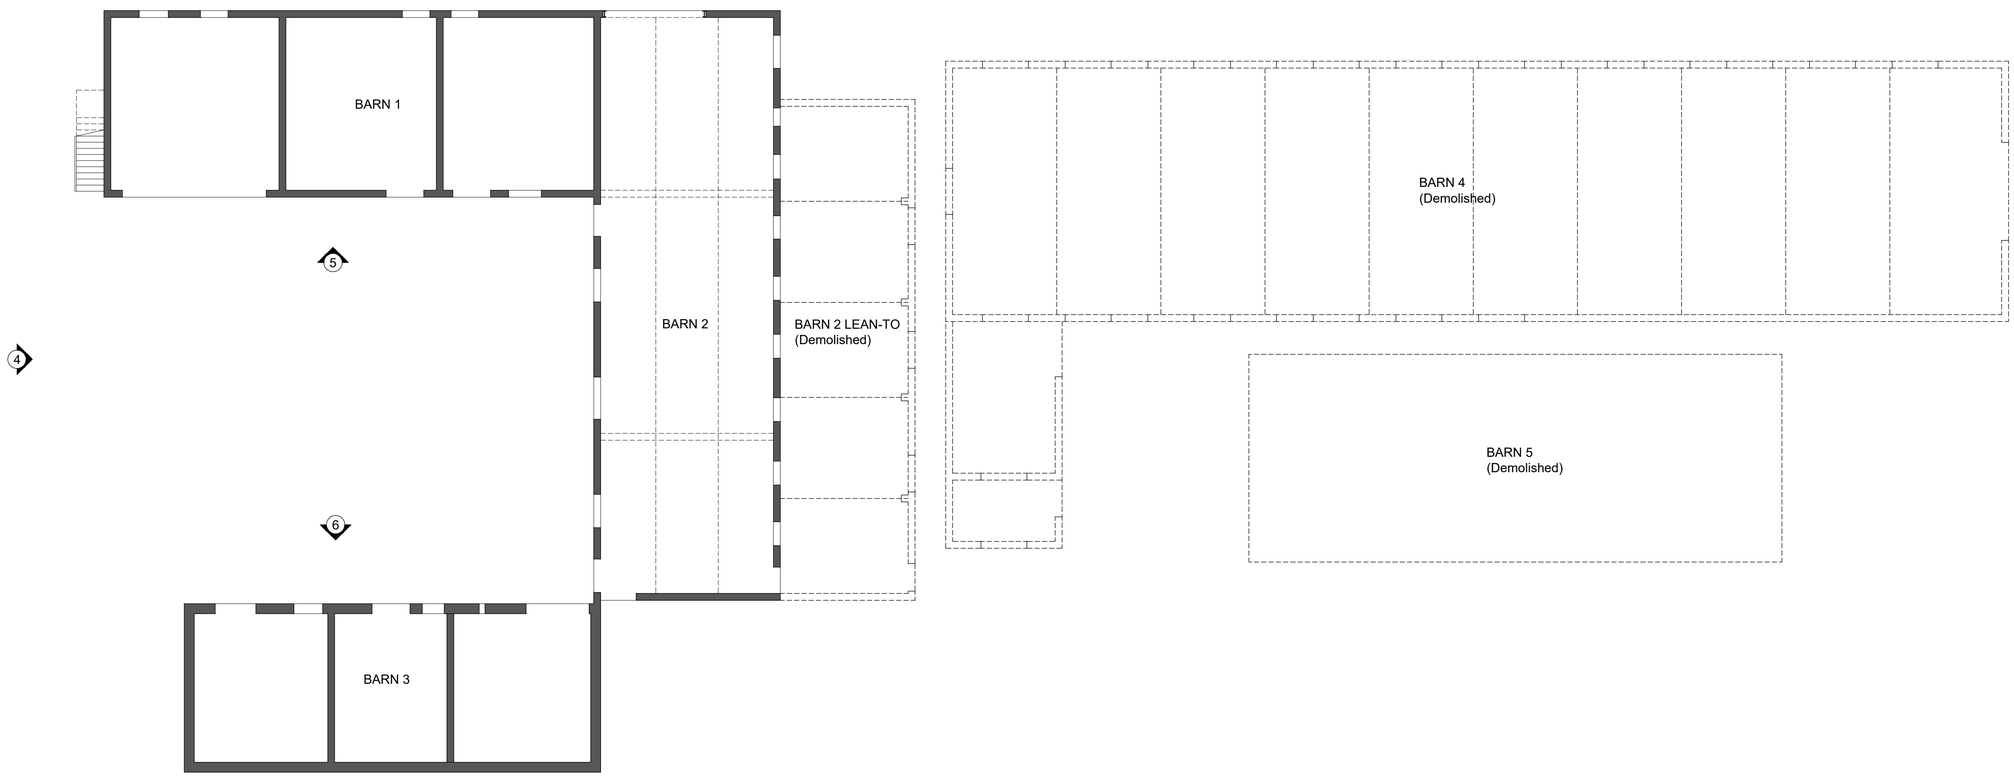

EXISTING GROUND FLOOR PLAN

Revision:			
P3	Planning drawings.	CB	CB	15.09.23	Planning

Barron Design
Insole Court, Llandaff, Cardiff, CF5 2LN | 4 Oak Drive, Marford, LL12 8XT
www.barrondesign.co.uk | CIAT Chartered Practice No. F2683

Project
Lower Rackery Barns
For Mr & Mrs Phillips

Drawing Title
Existing Floor Plans

Drawn By:	Checked By:	Date:	Scale:
CB	CB	06.07.23	1:100 @ A1

Job No.:	Drawing No.:	Revision:
P645	200	P3