

© Copyright Barron Design Ltd.


1m 10m
SCALE 1:100

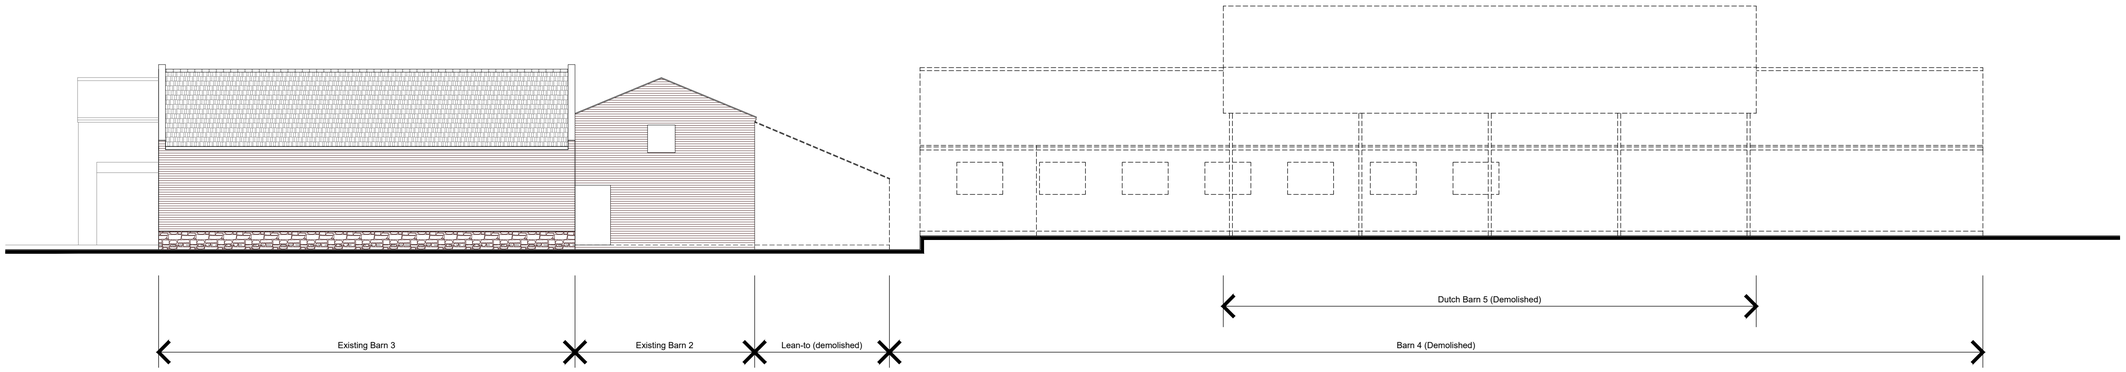

EXISTING ELEVATION 1

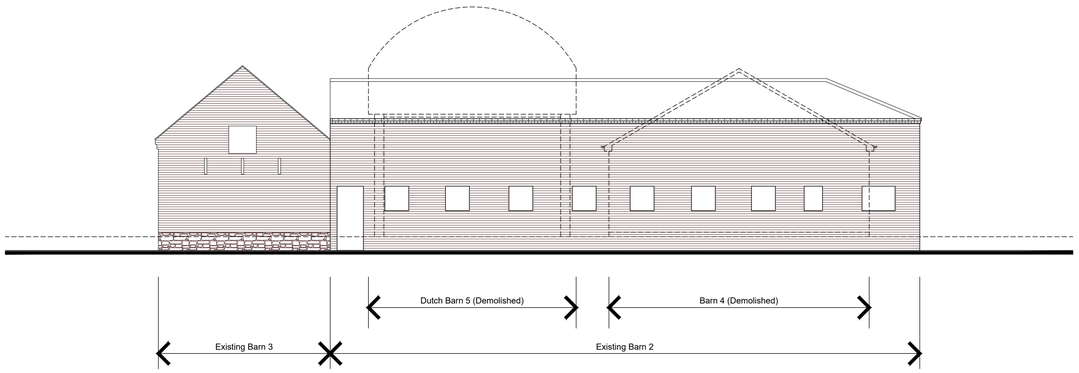

EXISTING ELEVATION 2 (Rear Elevation)

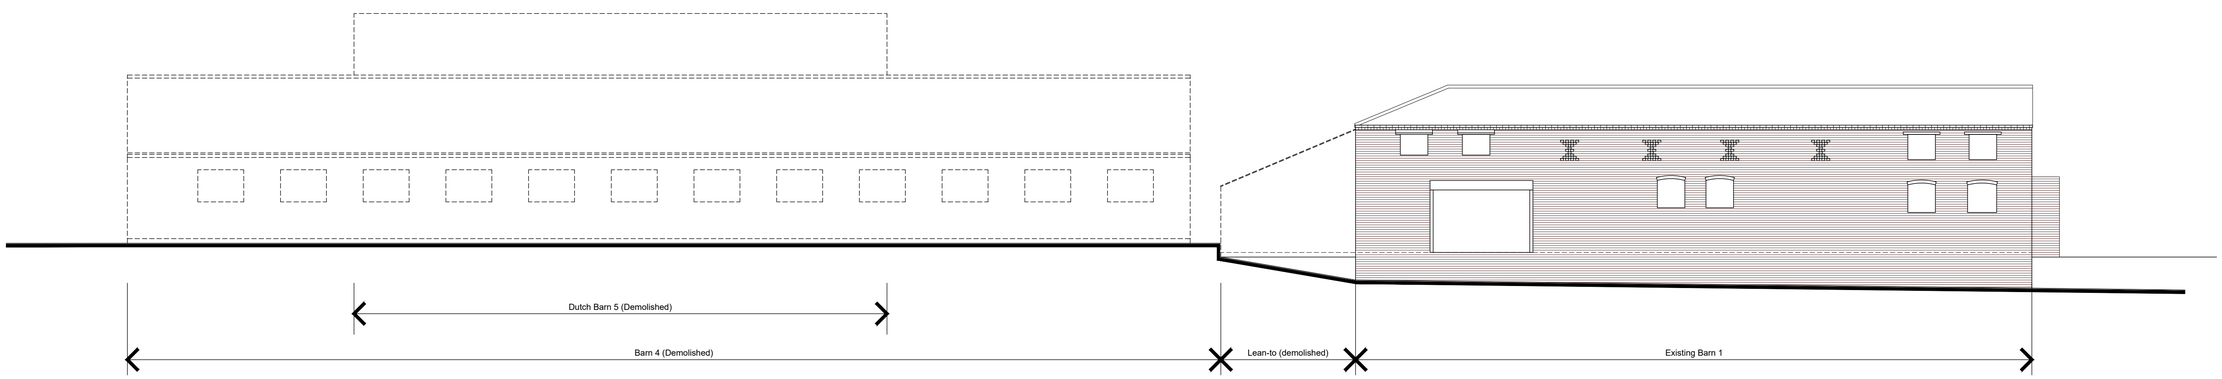

EXISTING ELEVATION 3

Revision				
P4	Planning drawings.	CB	CB	15.09.23 Planning

Barron Design

Insole Court, Llandaff, Cardiff, CF5 2LN | 4 Oak Drive, Marford, LL12 8XT
www.barrondesign.co.uk | CIAT Chartered Practice No. F2683

Project
Lower Rackery Barns
For Mr & Mrs Phillips

Drawing Title
Existing Elevations (Sheet 1)

Drawn by:	Checked By:	Date:	Scale:
CB	CB	06.07.23	1:100 @ A1
Job No.:	Drawing No.:	Revision:	
P645	201	P4	