

© Copyright Barron Design Ltd.

1m 10m


SCALE 1:100

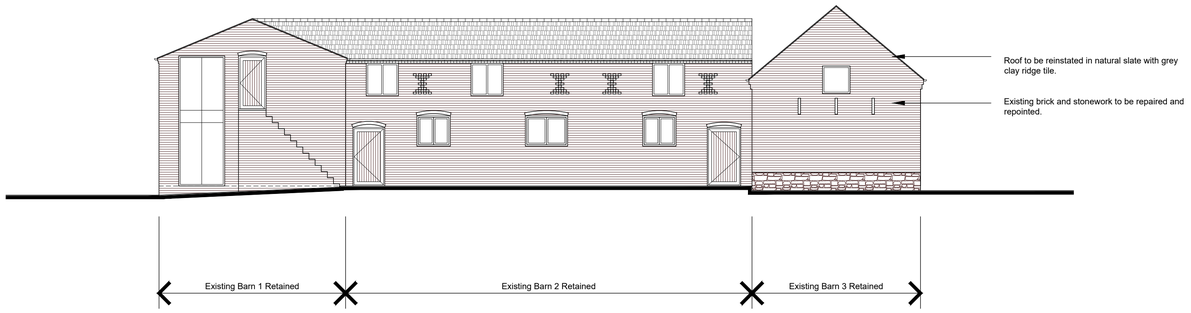

PROPOSED ELEVATION 4 (Front Elevation facing Dark Lane)

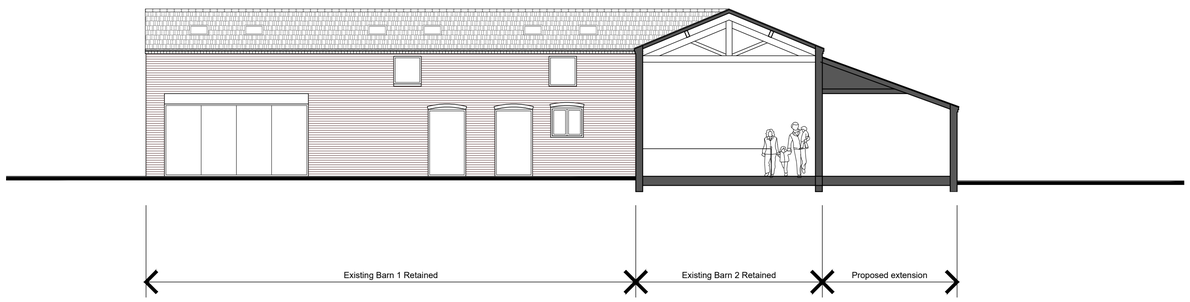

PROPOSED ELEVATION 5 (Courtyard Elevation & Cross Section)

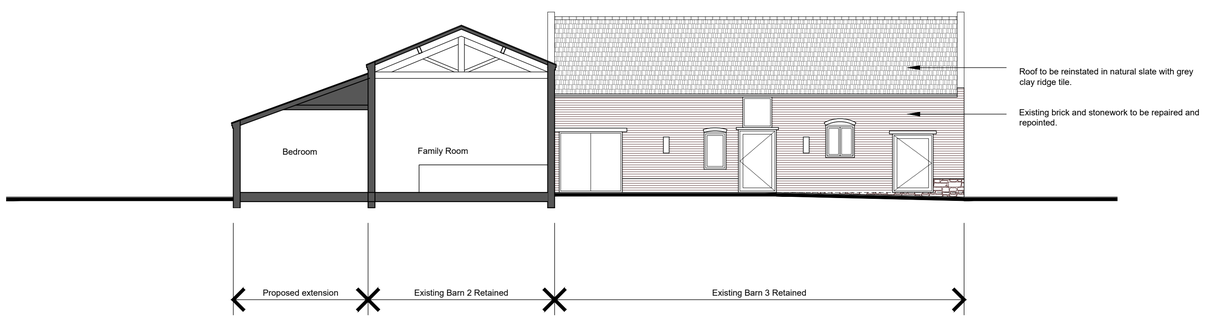

PROPOSED ELEVATION 6 (Courtyard Elevation & Cross Section)

Revision:				
P5	Planning drawings.	CB	CB	29.09.23	Planning

Barron Design

Insole Court, Llandaff, Cardiff, CF5 2LN | 4 Oak Drive, Marford, LL12 8XT
www.barrondesign.co.uk | CIAT Chartered Practice No. F2683

Project
Lower Rackery Barns
For Mr & Mrs Phillips

Drawing Title
Proposed Elevations (Sheet 2 of 2)

Drawn By:	Checked By:	Date:	Scale:
CB	CB	06.07.23	1:100 @ A1

Job No.:	Drawing No.:	Revision:
P645	302	P5