

© Copyright Barron Design Ltd.


1m 10m
SCALE 1:100

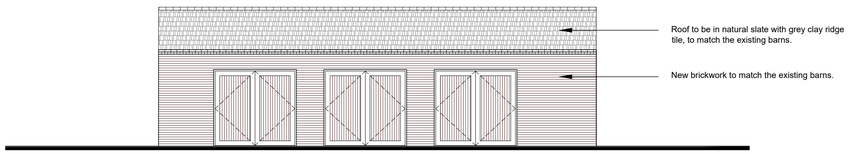


ELEVATION 1

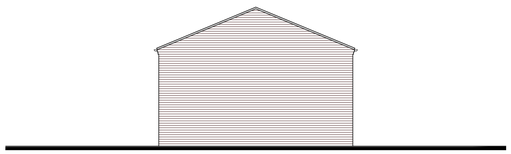


ELEVATION 2

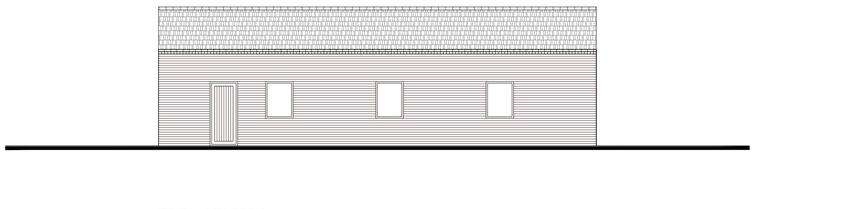

ELEVATION 3

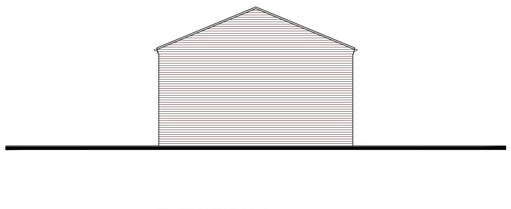


ELEVATION 4

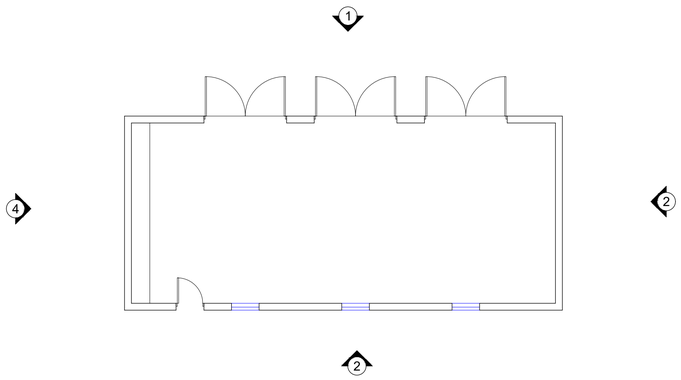

GROUND FLOOR PLAN

PROPOSED GARAGES

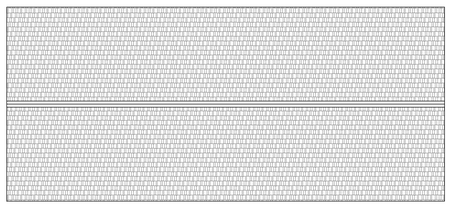

ROOF PLAN

Revision:
P2 Planning application drawing. CB CB 29.09.23 Planning

Barron Design

Insole Court, Llandaff, Cardiff, CF5 2LN | 4 Oak Drive, Marford, LL12 8XT
www.barrondesign.co.uk | CIAT Chartered Practice No. F2683

Project
Lower Rackery Barns
For Mr & Mrs Phillips

Drawing Title
Proposed Garages

Drawn By:	Checked By:	Date:	Scale:
CB	CB	15.08.23	1:100@ A1

Job No:	Drawing No.:	Revision:
P645	400	P2