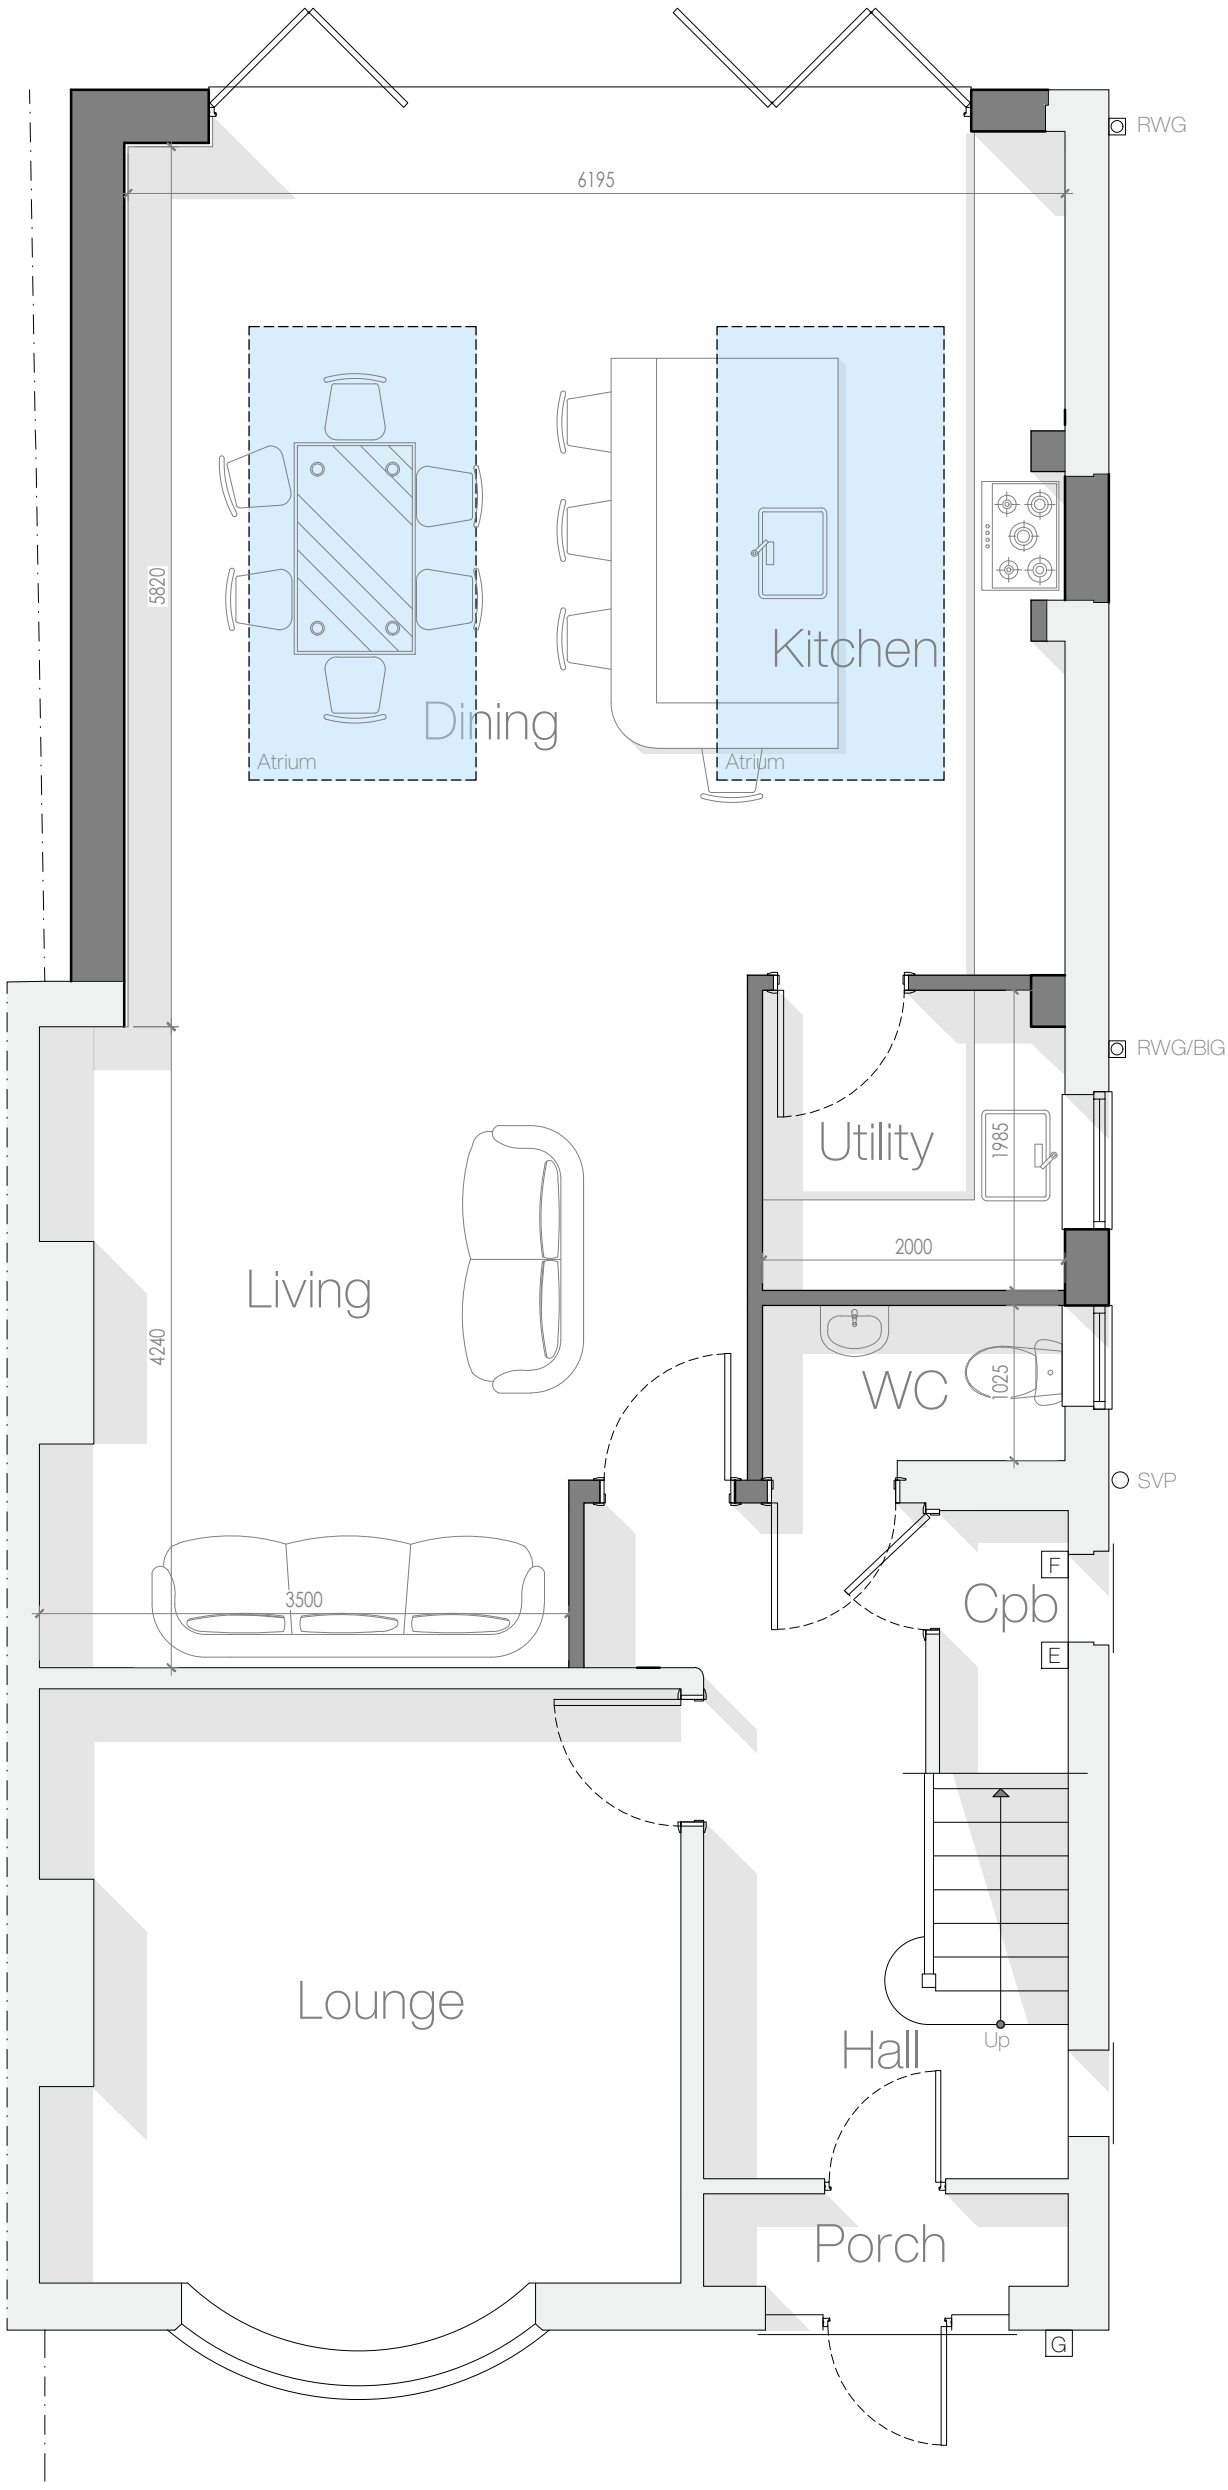


Ground Floor Plan

Scale: 1:50

16 Park Avenue,

Wrexham,

LL12 7AH

Rev	Notes	Date
a	Planning Issue	05.2024

Proposed | Floor Plan

May 2024

A3

B05.1.1.002

1 - 2

DO NOT SCALE FROM THIS DRAWING. ALL DIMENSIONS TO BE CONFIRMED ON SITE PRIOR TO FABRICATION BY THE CONTRACTOR. DRAWINGS TO BE READ IN CONJUNCTION WITH ANY REFERENCED DOCUMENTATION. PLANS NOT TO BE REPRODUCED WITHOUT THE PRIOR CONFIRMATION FROM THE DESIGN TEAM.