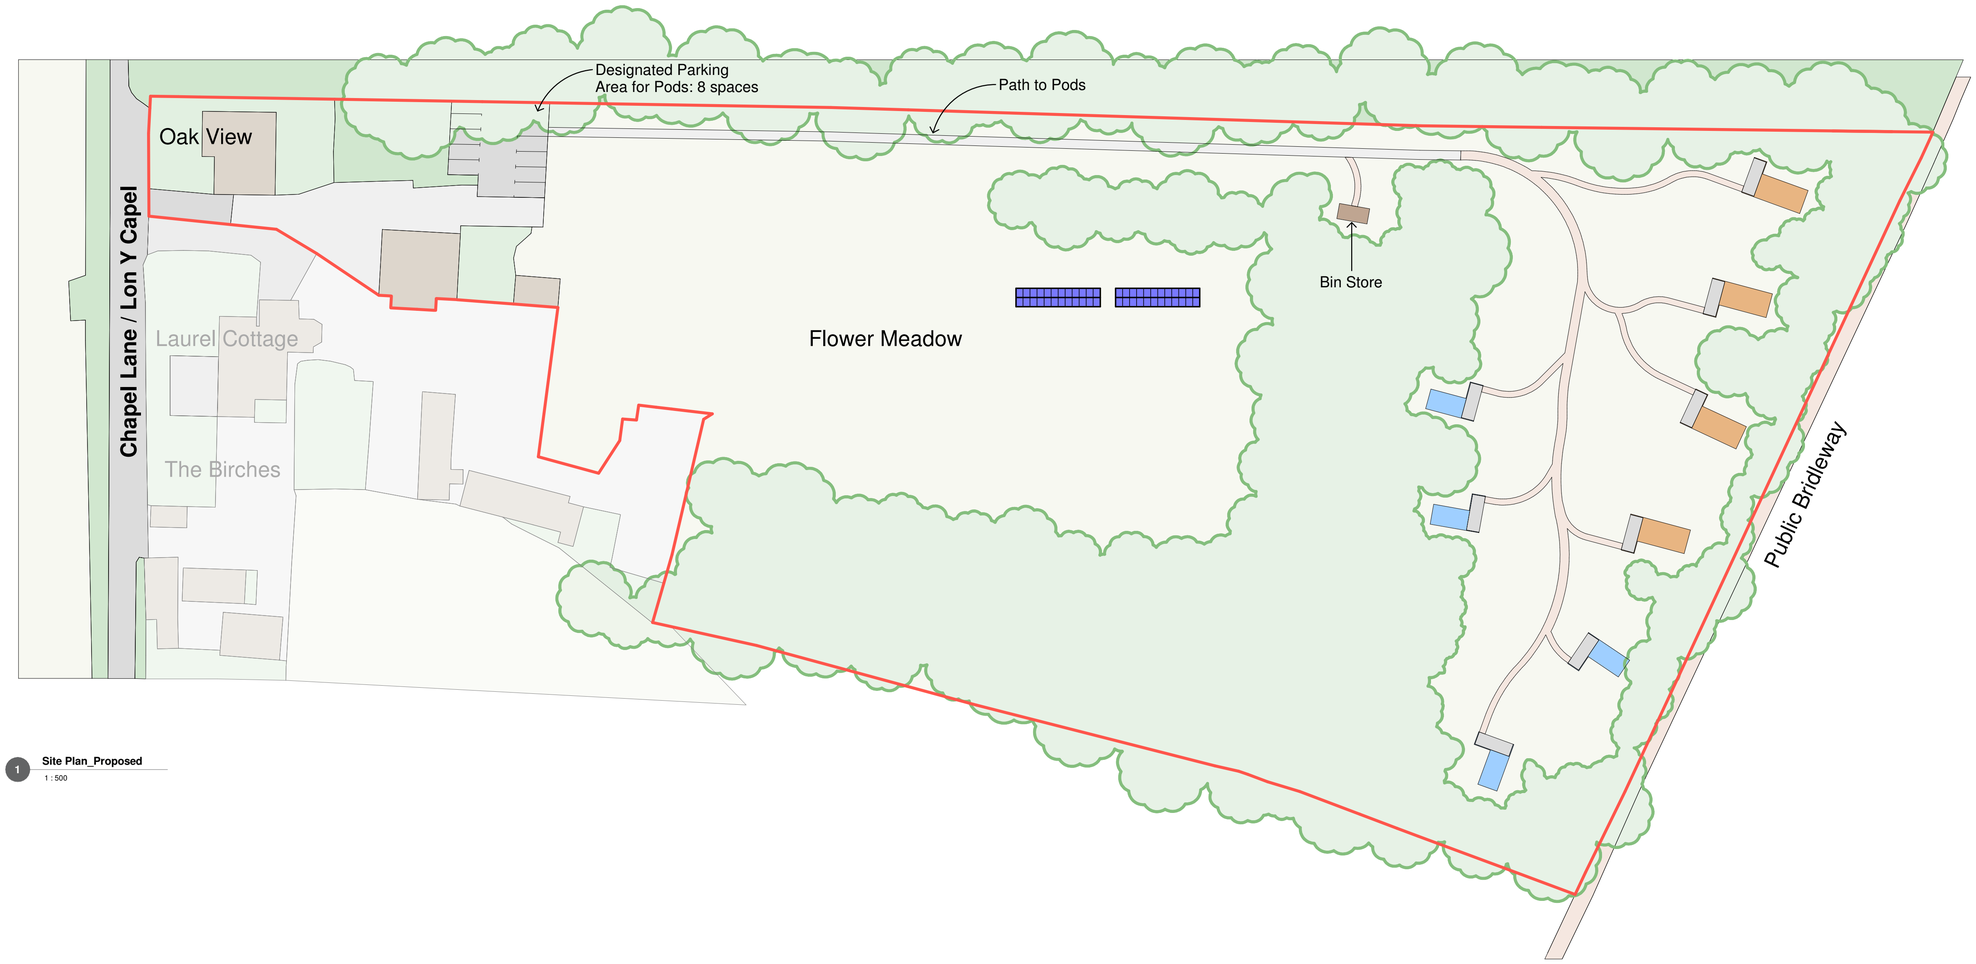


1 **Site Plan_Proposed**
1 : 500

0m 10m 20m 30m 40m
Drawing Scale 1:500 @ A1

This drawing is subject to copyright and is not to be reproduced in part or whole without approval. Do not scale this drawing - check all dimensions on site

Site Plan - Proposed 1:500 @ A1

Glamping Pods: Cedartreepods.co.uk

6 x 3.3 m Grande XL Pod

8 x 4 m Family XL Pod

Solar Array - 48 Panels

Max Total Power: 21 KW


Typical Panel:
JA Solar 415W, MBB Halfcell Module

Ground Mounted Frame:
Refer to Separately Submitted Specification Sheets

Typical image:






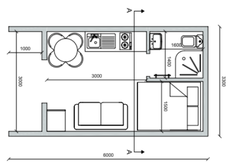


6 x 3.3 m Grande XL Pod





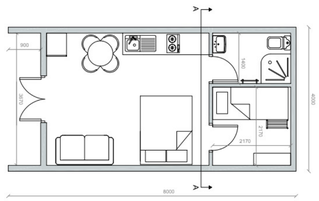

8 x 4 m Family XL Pod

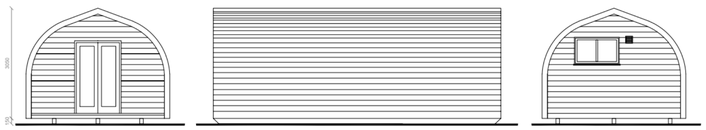

Rev	Description	By	Date
P3	Solar Array Addition	GE	04.04.24
P2	Re-planting order and additional 2 pods	GE	18.12.23
P1	First Issue	GE	05.12.23

Cassidy+Ashton C+A
www.cassidyashton.co.uk
Architecture + Building Surveying + Town Planning
7 East Cliff, Preston, Lancashire, PR1 3JE
10 Hunters Walk, Canal Street, Chester, CH1 4EB
St Andrews Business Centre, Mold, Flintshire, CH7 1XB
T: 01772 258 356
T: 01244 402 900
T: 01352 706 246

Client
Mr Davies & Mrs Griffiths

Project
Oak View - Timber Pods
Chapel Lane, Wrexham

Drawing Title
Site Plan Proposed

Drawn by	DRL	Checked by	GE	Date	04/04/24
Suitability				Scale @ A1	1 : 500

12274	OVP-CAA-XX-XX-DR-A-1200	P3
C+A JOB NO.	PROJECT - ORIGINATOR - VOL. - LEVEL - TYPE - ROLE - NUMBER	REV.