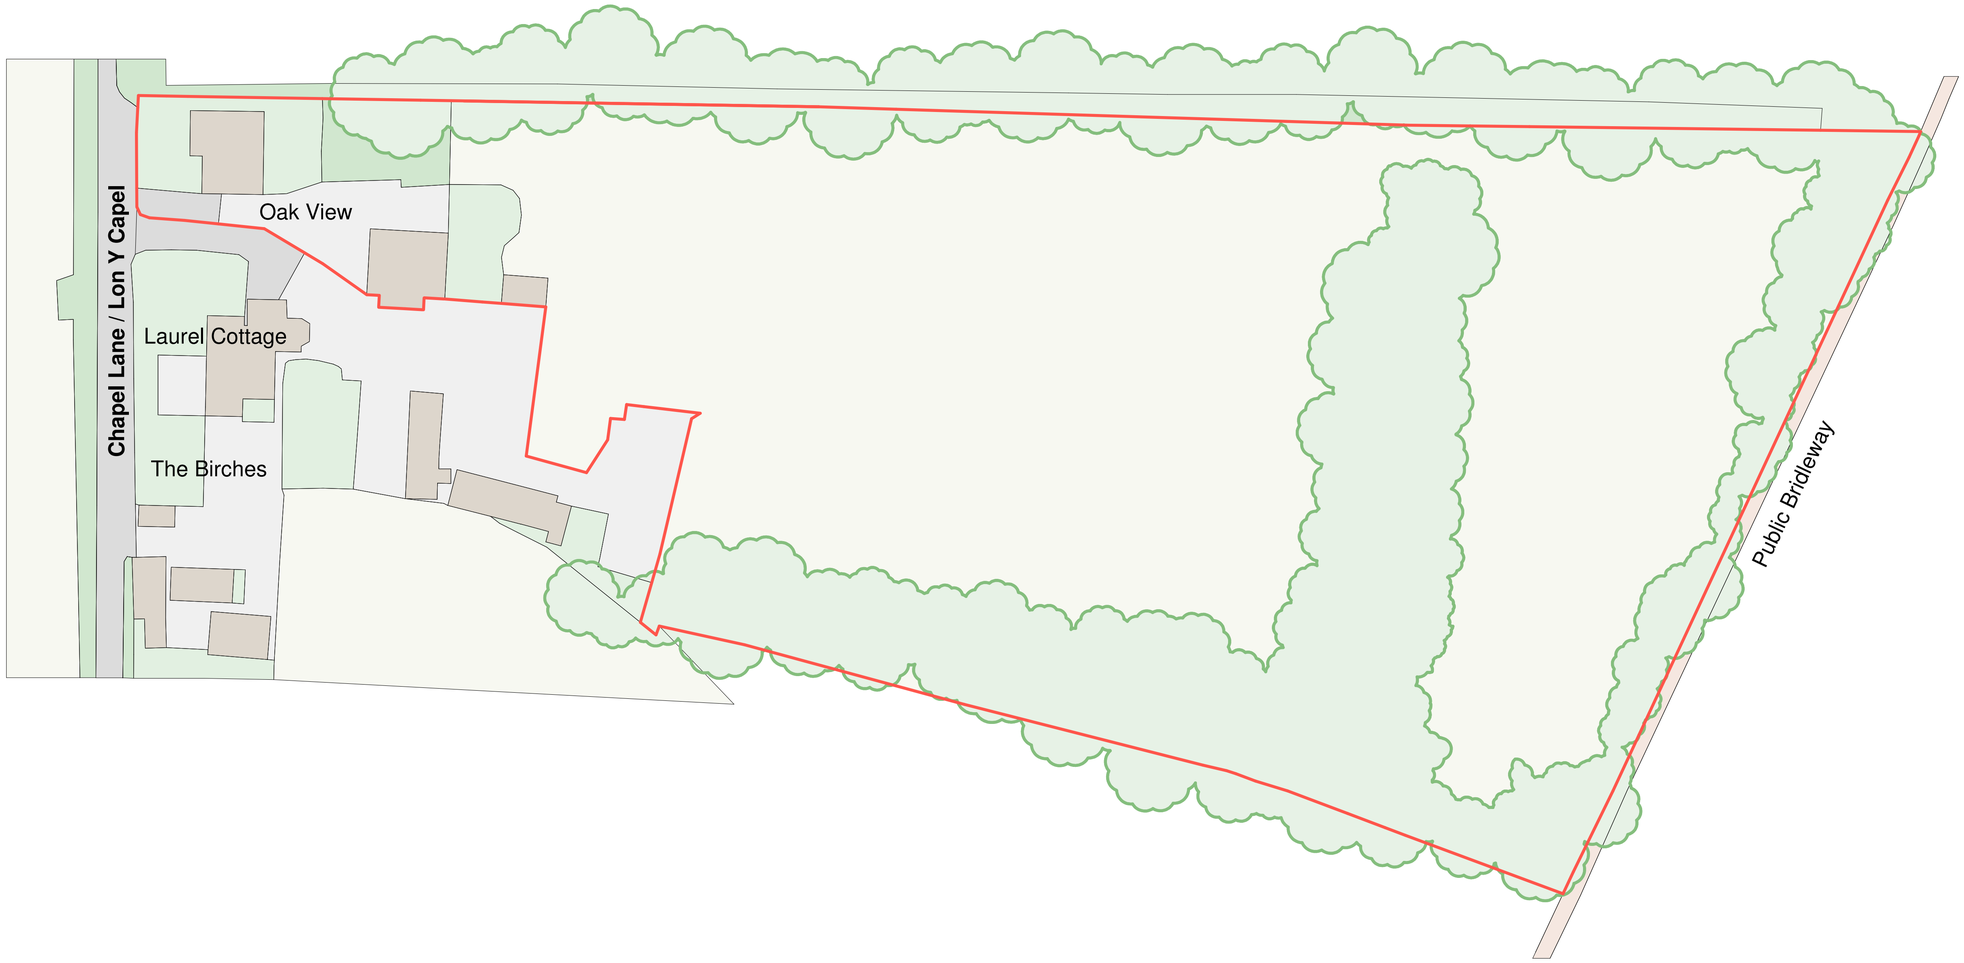


1 **Site Plan_Existing**
1 : 500

0m 10m 20m 30m 40m
Drawing Scale 1:500 @ A1

This drawing is subject to copyright and is not to be reproduced in part or whole without approval. Do not scale this drawing - check all dimensions on site

Rev	Description	By	Date
P2	Existing Plan Revision	GE	29.05.24
P1	First Issue	GE	05.12.23

Cassidy+Ashton C+A
www.cassidyashton.co.uk
Architecture + Building Surveying + Town Planning
7 East Cliff, Preston, Lancashire, PR1 3JE T: 01772 258 356
10 Hunters Walk, Canal Street, Chester, CH1 4EB T: 01244 402 900
St Andrews Business Centre, Mold, Flintshire, CH7 1XB T: 01352 706 246

Client
Mr Davies & Mrs Griffiths

Project
Oak View - Timber Pods
Chapel Lane, Wrexham

Drawing Title
Site Plan Existing

Drawn by	DRL	Checked by	GE	Date	29/05/24
Suitability				Scale @ A1	1 : 500

12274	OVP-CAA-XX-XX-DR-A-1100	P2
C+A JOB NO.	PROJECT - ORIGINATOR - VOL. - LEVEL - TYPE - ROLE - NUMBER	REV.