
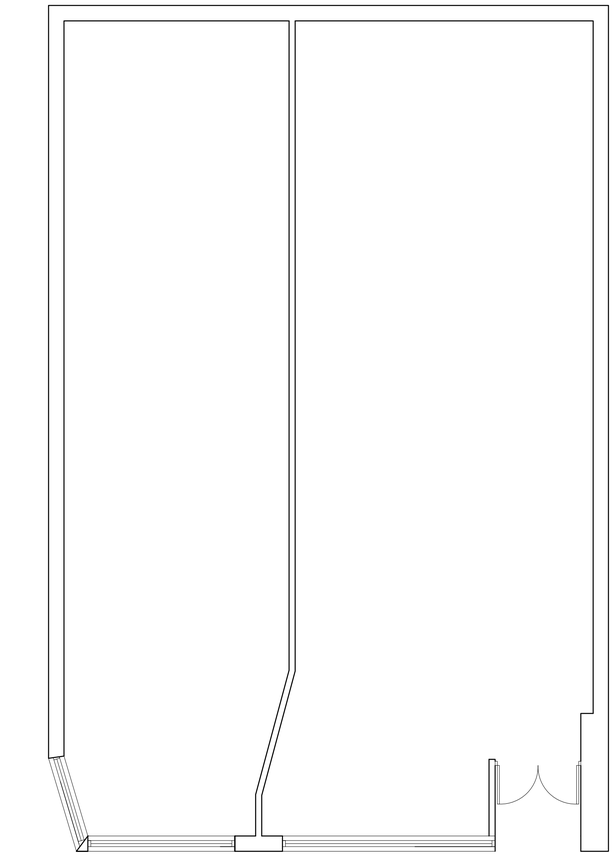


EXISTING SITE PLAN

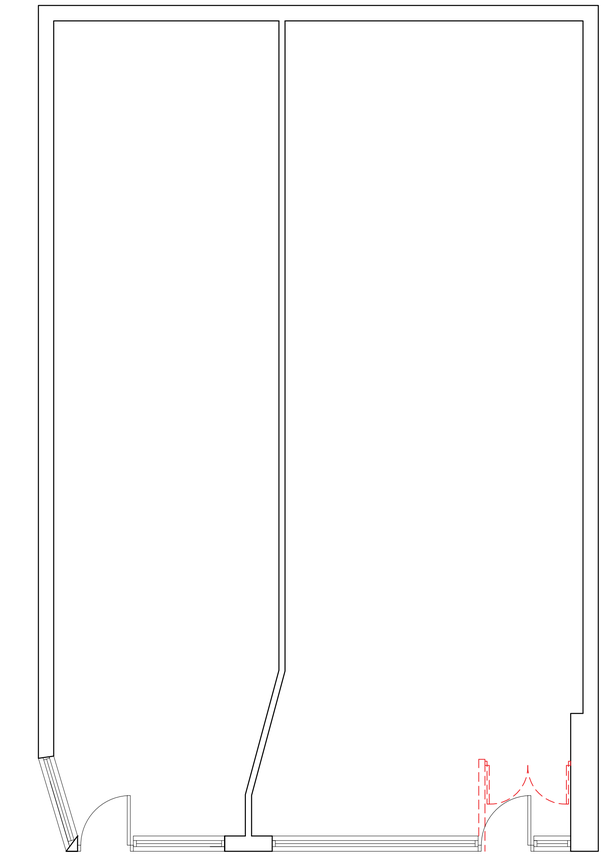


PROPOSED SITE PLAN


PROPOSED

EXISTING

DEMOLITION LINE

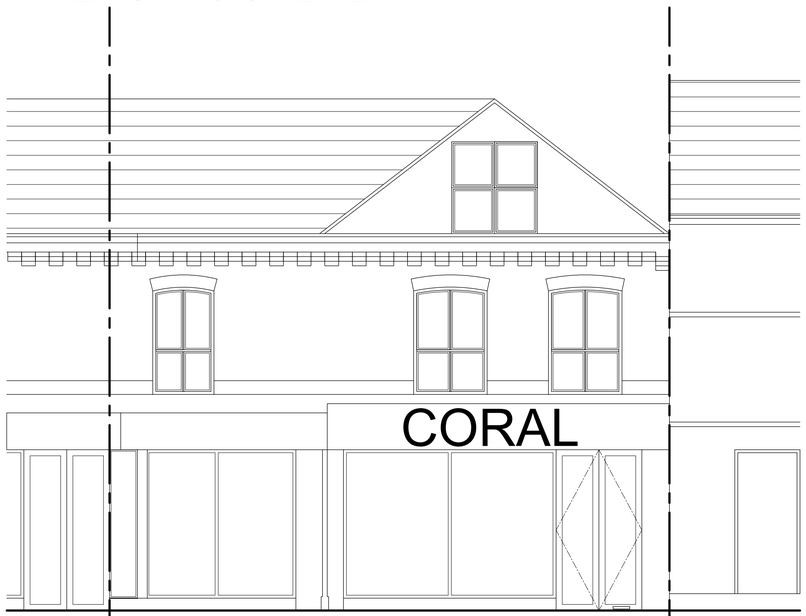

EXISTING ELEVATIONS

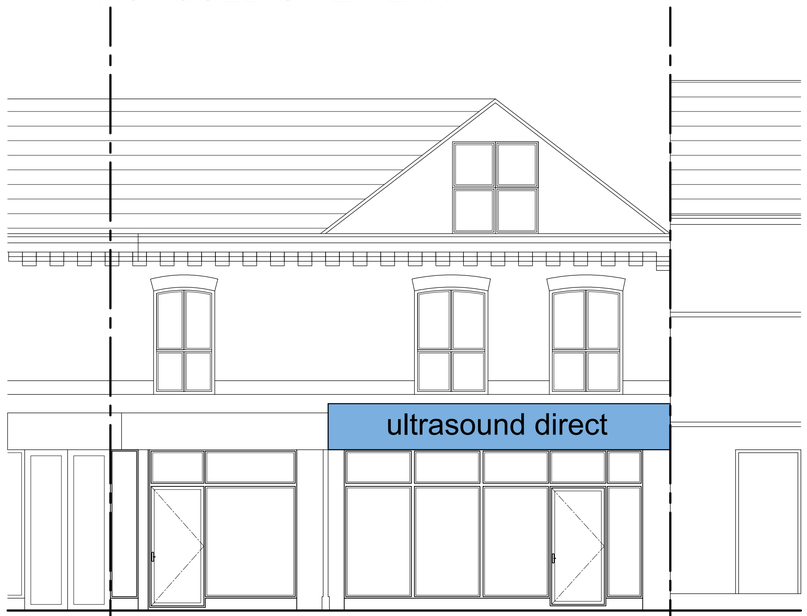

PROPOSED ELEVATIONS

© Copyright Footprint Design Ltd

IMPORTANT NOTES: Do Not Scale from this Drawing. Use Figured Dimensions Only.

DRAWING STATUS: INFORMATION

REVISION	DATE	DESCRIPTION

FOOTPRINT DESIGN
E info@footprintdesign.net
W www.footprintdesign.net

CLIENT: 4 CHESTER STREET, WREXHAM

SCALE: 1:50@A1

DATE: 16.05.2024

PROJECT: 4 CHESTER STREET, WREXHAM

DRAWING TITLE: GA PLANS

DRAWING NO: A104_L(00)001