
Drawing 01- Rev A

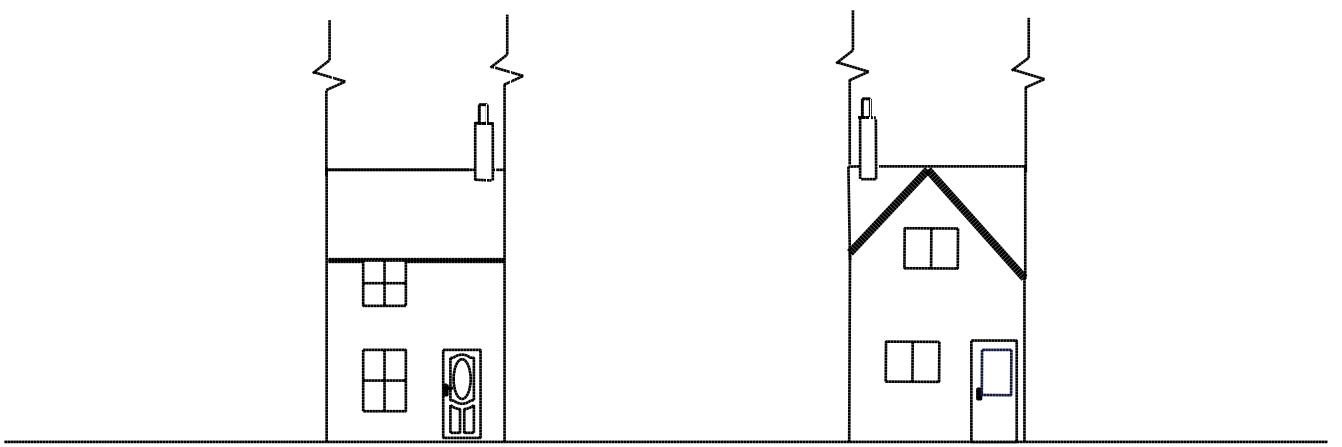

Existing Front Elevation

Existing Rear Elevation

Project Type

4 Wynne Terrace,

LL20 7ET

SCALE 1:100

0 1 2 3 4 5 10m

Drawing Title

EXISTING FRONT AND REAR ELEVATION

Drawing is indicitive and for planning purposes only.