
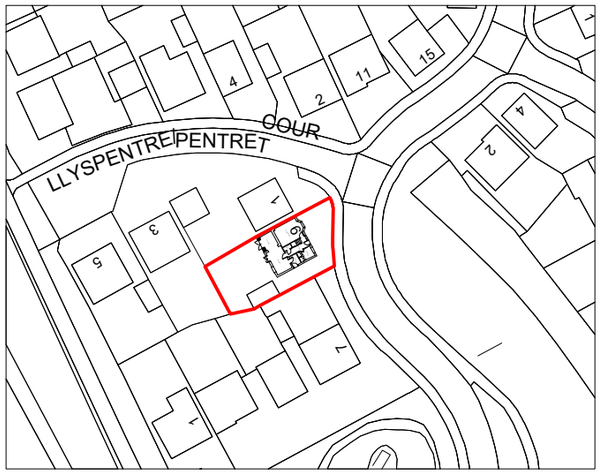


Location Plan 1:1250

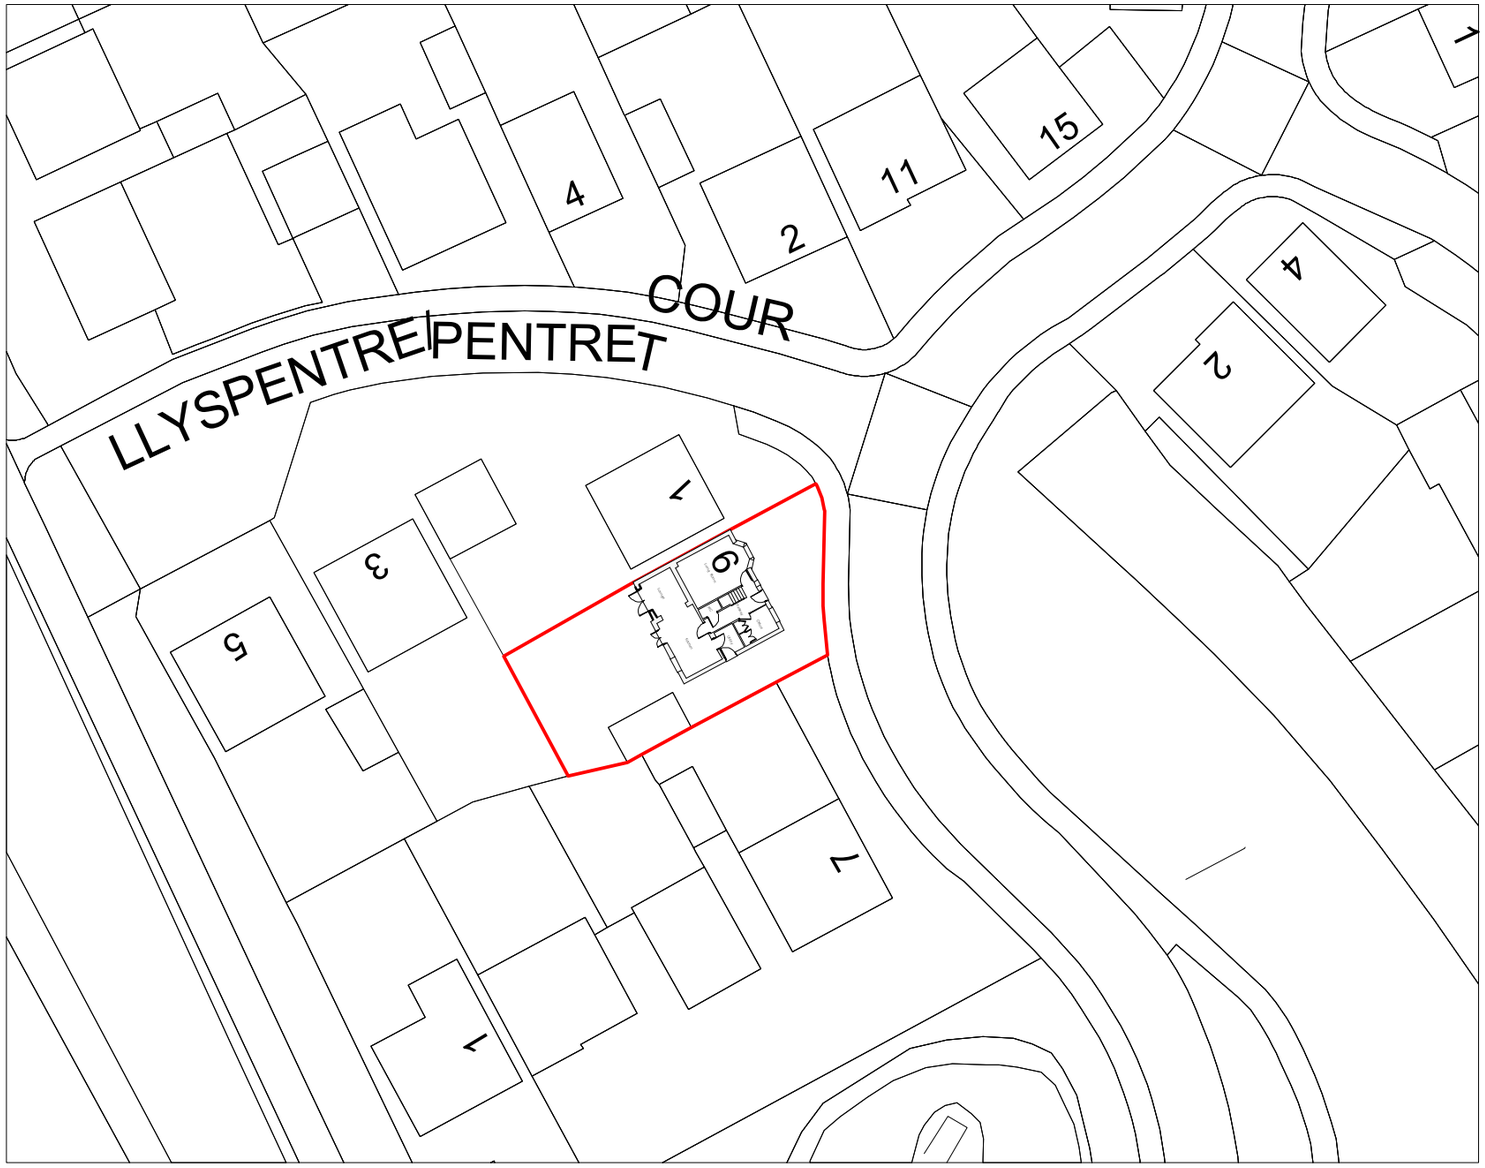

Site Plan 1:500

Key

Surrounding Buildings

Application Site

N

W

E

S

Rev	Date	Detail	Initial

Project: Proposed Alterations at 9 Whitehead Drive, New Broughton, Wrexham, LL11 6BZ

Title:	Scale: (A3)
Site & Location Plan	1:500 & 1:1250

Drawn By:	Date:
L.Roberts	June 2024
Drawing No:	**Sheet:**
H169/004	1 of 1

blueprint
architectural services

partner LABC

Office 3K4,
Redwither Business Tower,
Wrexham. LL13 9XT
Tel: 01978 356500
www.blueprintarchitectural.com

© copyright all rights reserved