

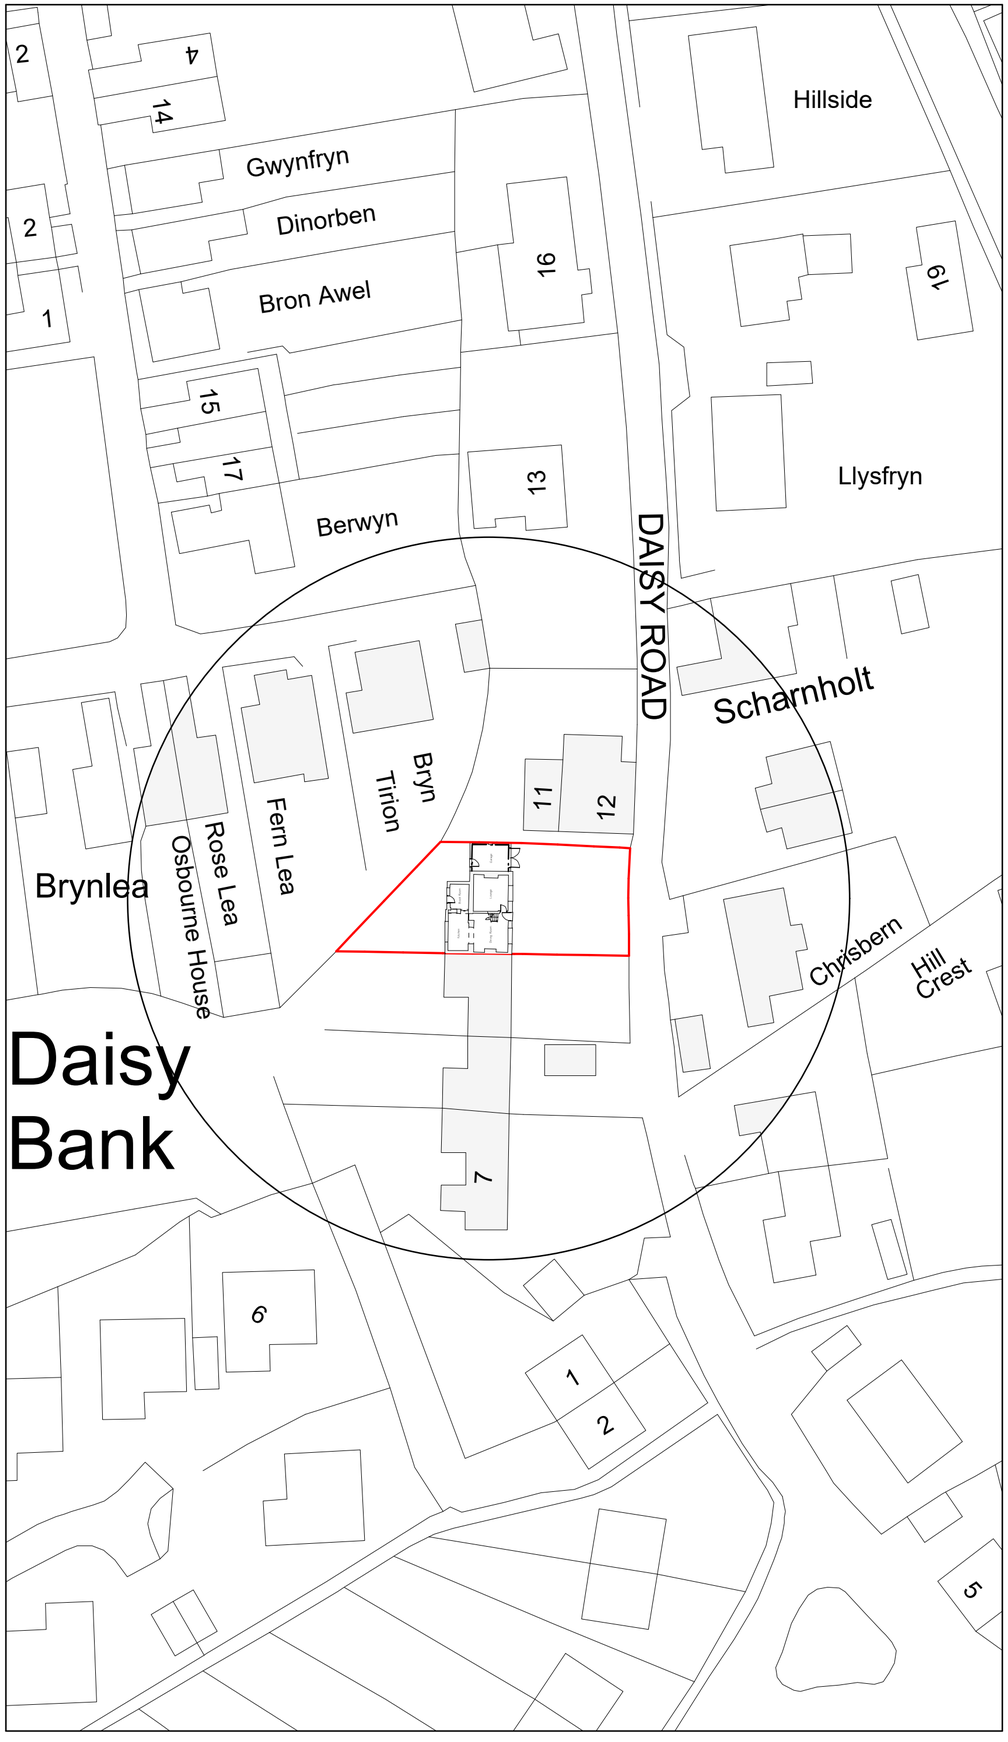


Site Plan 1:500

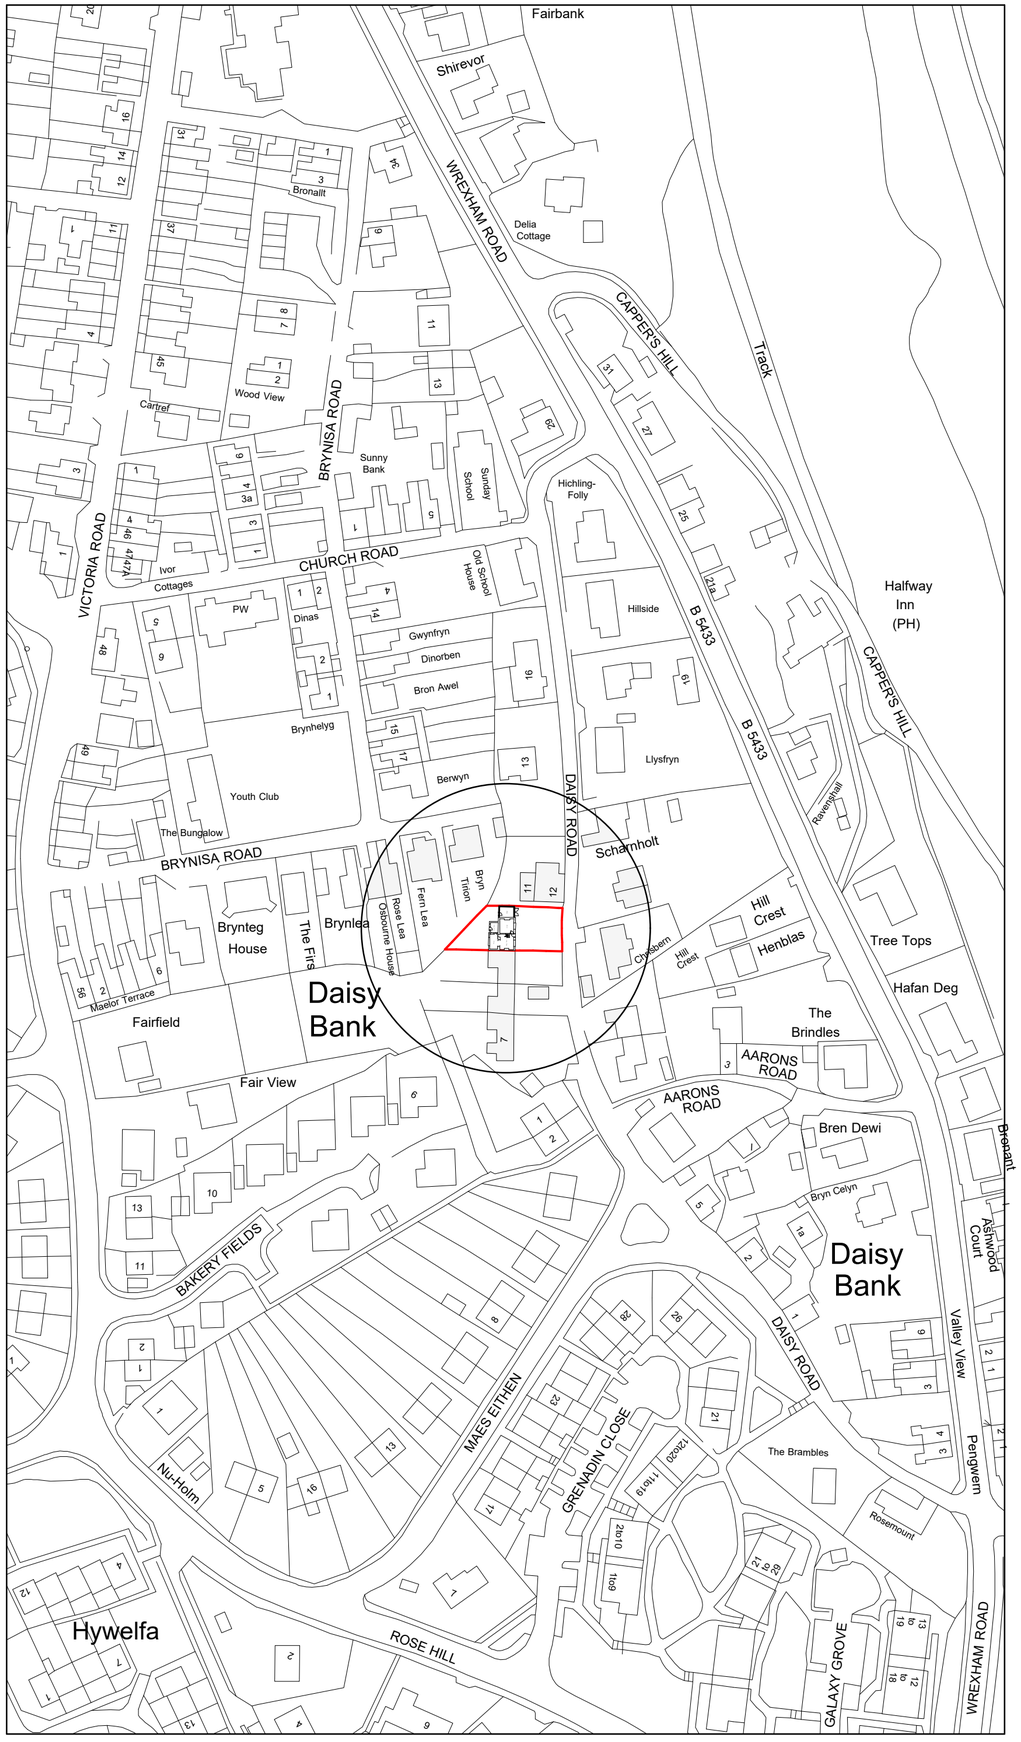

Location Plan 1:1250

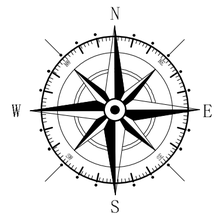

Key

- Surrounding Buildings
- Application Site

Rev	Date	Detail	Initial

Project: Proposed Extension
10 Daisy Road
Brynteg
Wrexham
LL11 6LH

Title:	Scale: (A2)
Planning: Site & Location Plan	1:500 & 1:1250
Drawn By: L. Fowles	Date: Jan 2024
Drawing No: J189/004	Sheet: 1 of 1

blueprint architectural services
partner LABC
Office 3K4,
Redwither Business Tower,
Wrexham. LL13 9XT
Tel: 01978 356500
www.blueprintarchitectural.com
© copyright all rights reserved