

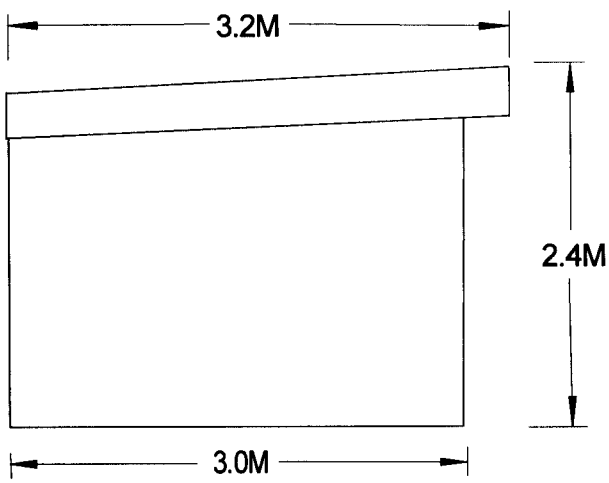



L/H Side Elevation
Log Cabin_Shed (A)

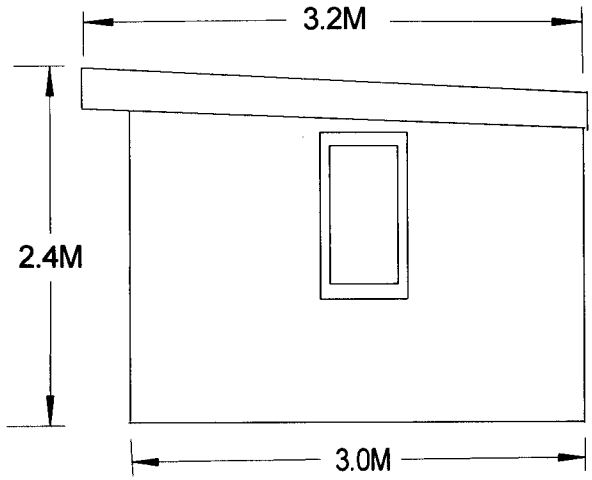

R/H Side Elevation
Log Cabin_Shed (A)

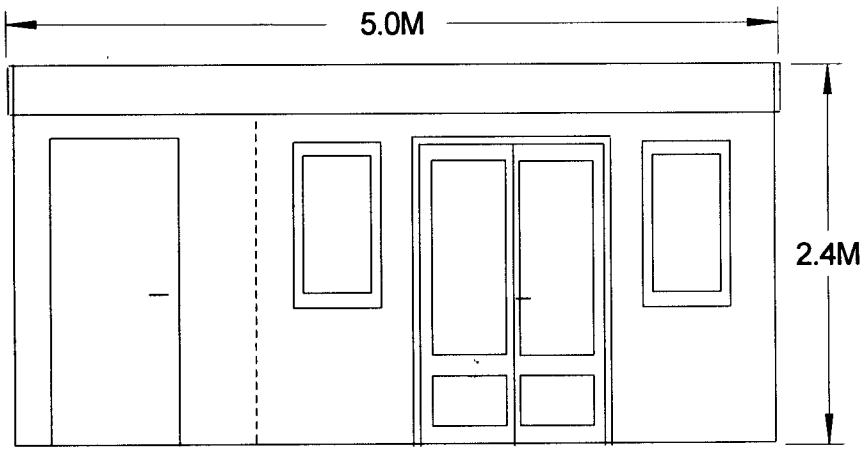

Front Elevation
Log Cabin_Shed (A)

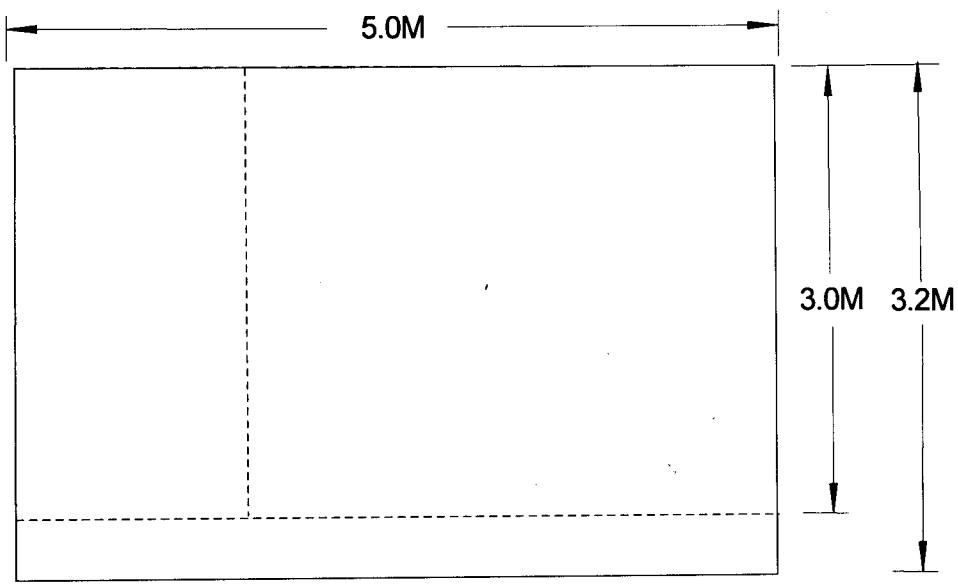

Plan
Log Cabin_Shed (A)

0 1
SCALE - METRES

OAK HOUSE, FOXWOOD
WORTHENBURY
WREXHAM, LL130BX

ELEVATIONS - GARDEN CABIN_SHED
OAK HOUSE, FOXWOOD, LL13 0BX
ERECTION OF GARDEN CABIN_SHED

DATE 15-05-2024
SCALE 1:50
DRAWN KGJ

DRAWING NUMBER
1101_001