
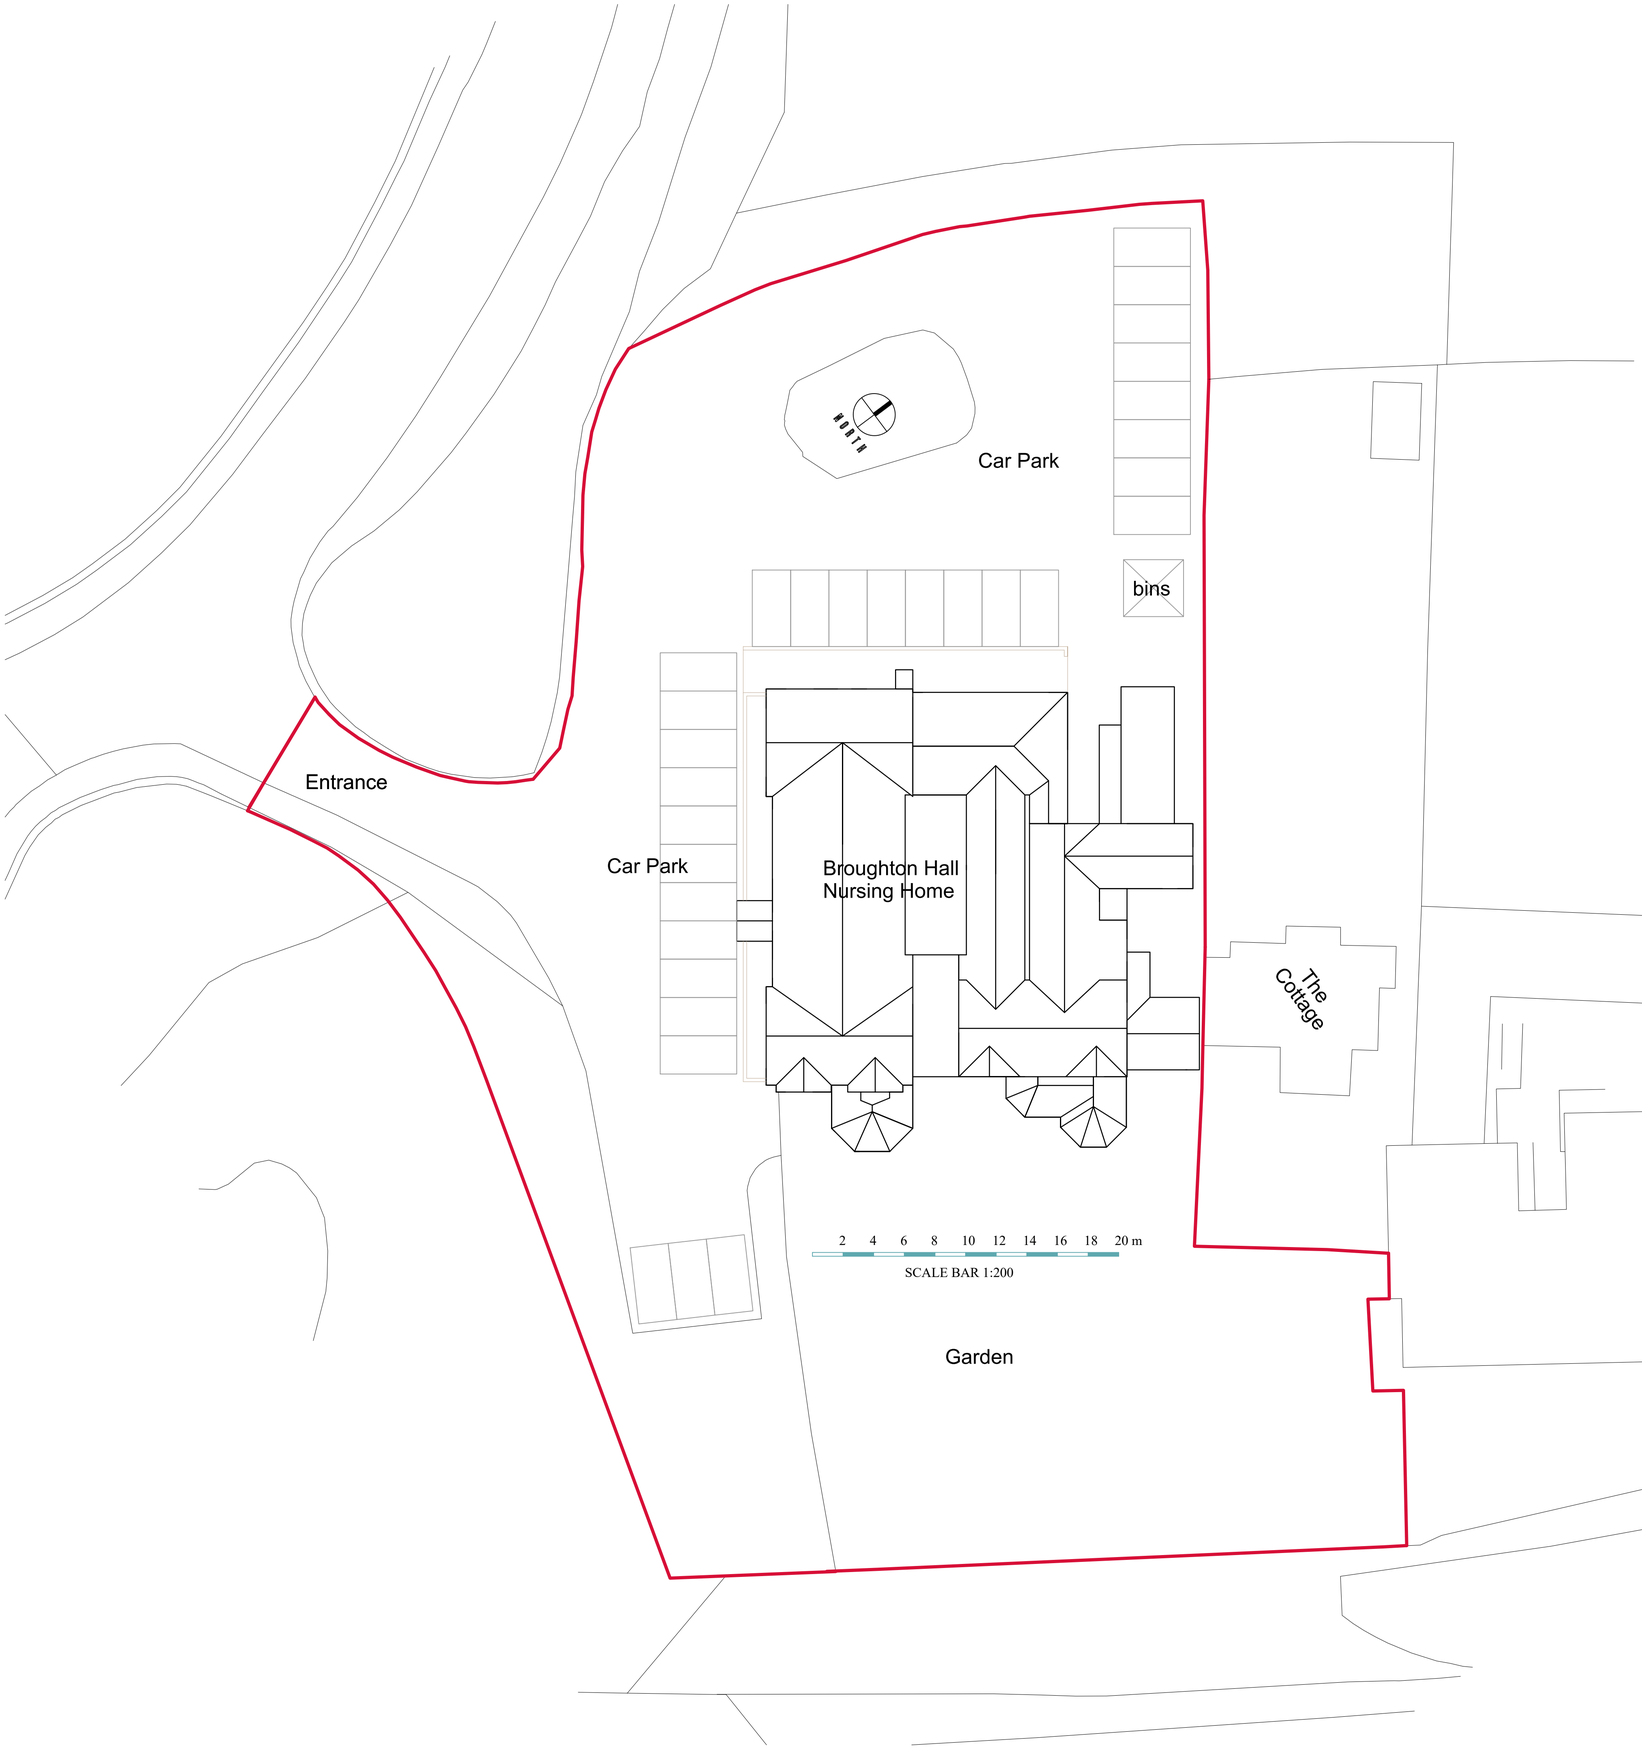


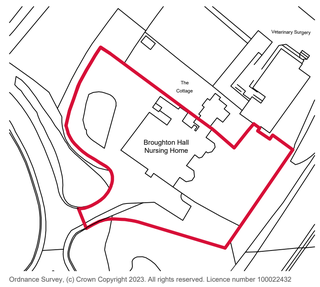

Ordnance Survey, (c) Crown Copyright 2023. All rights reserved. Licence number 100022432

LOCATION PLAN 1:1250

EXISTING

TITLE:

Roof Plan & Site Plan

Broughton Hall
Gatewen Road
Wrexham
LL11 6YA

DRAWING NO. BH/5

REV: -

DATE: May 2024

SCALE: 1:100 & 1:1250

NCR ARCHITECTURAL DESIGN & TOWN PLANNING

1st & 2nd Floors
34 Lower High Street
Stourbridge
West Midlands
DY8 1TA

Mob : 07956 805316 neilranford@btinternet.com