


Ground Floor Plan 1:100

1 2 3 4 5 6 7 8 9 10 m

SCALE BAR 1:100

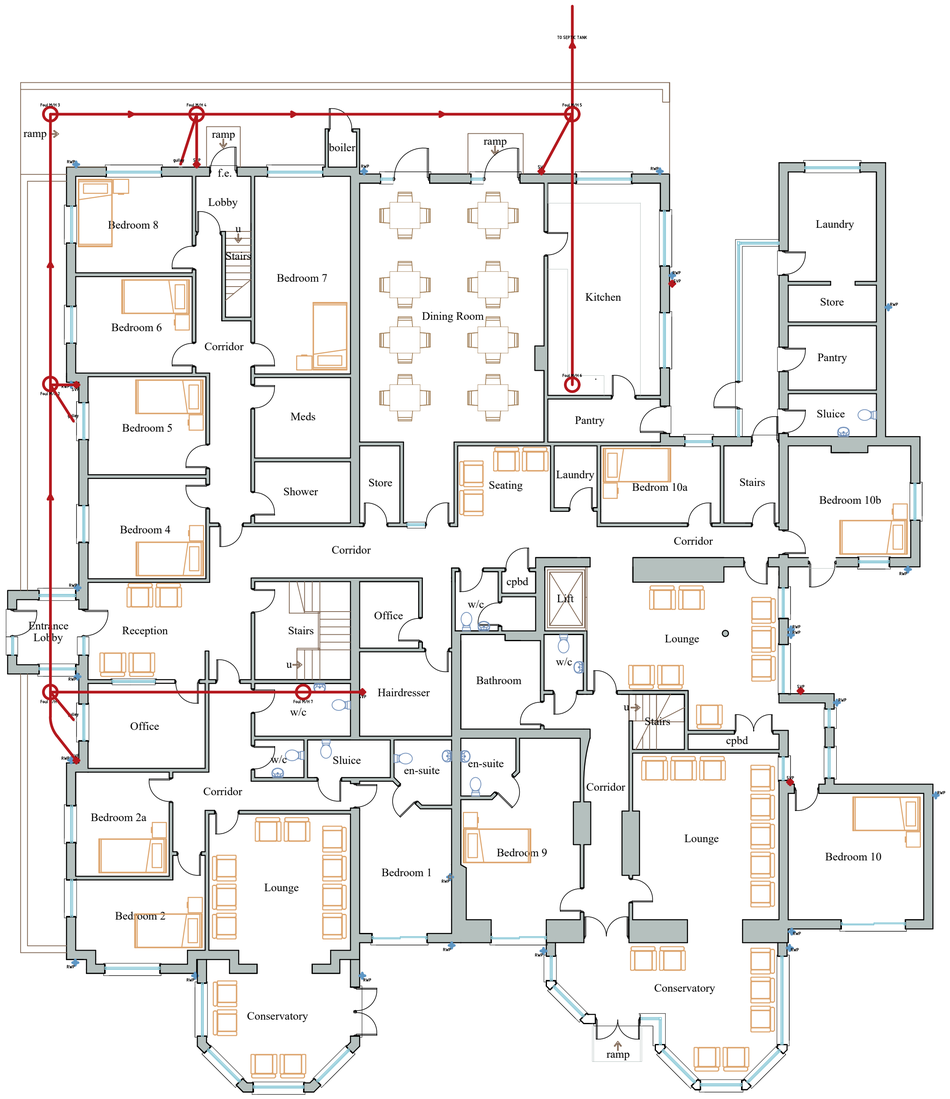

First Floor Plan 1:100

1 2 3 4 5 6 7 8 9 10 m

SCALE BAR 1:100

EXISTING

TITLE:

Ground & First Floor Plans

Broughton Hall
Gatewen Road
Wrexham
LL11 6YA

DRAWING NO. BH/4

REV: -

DATE: May 2024

SCALE: 1:100

NCR ARCHITECTURAL DESIGN & TOWN PLANNING

1st & 2nd Floors
34 Lower High Street
Stourbridge
West Midlands
DY8 1TA

Mob : 07956 805316 neilranford@btinternet.com