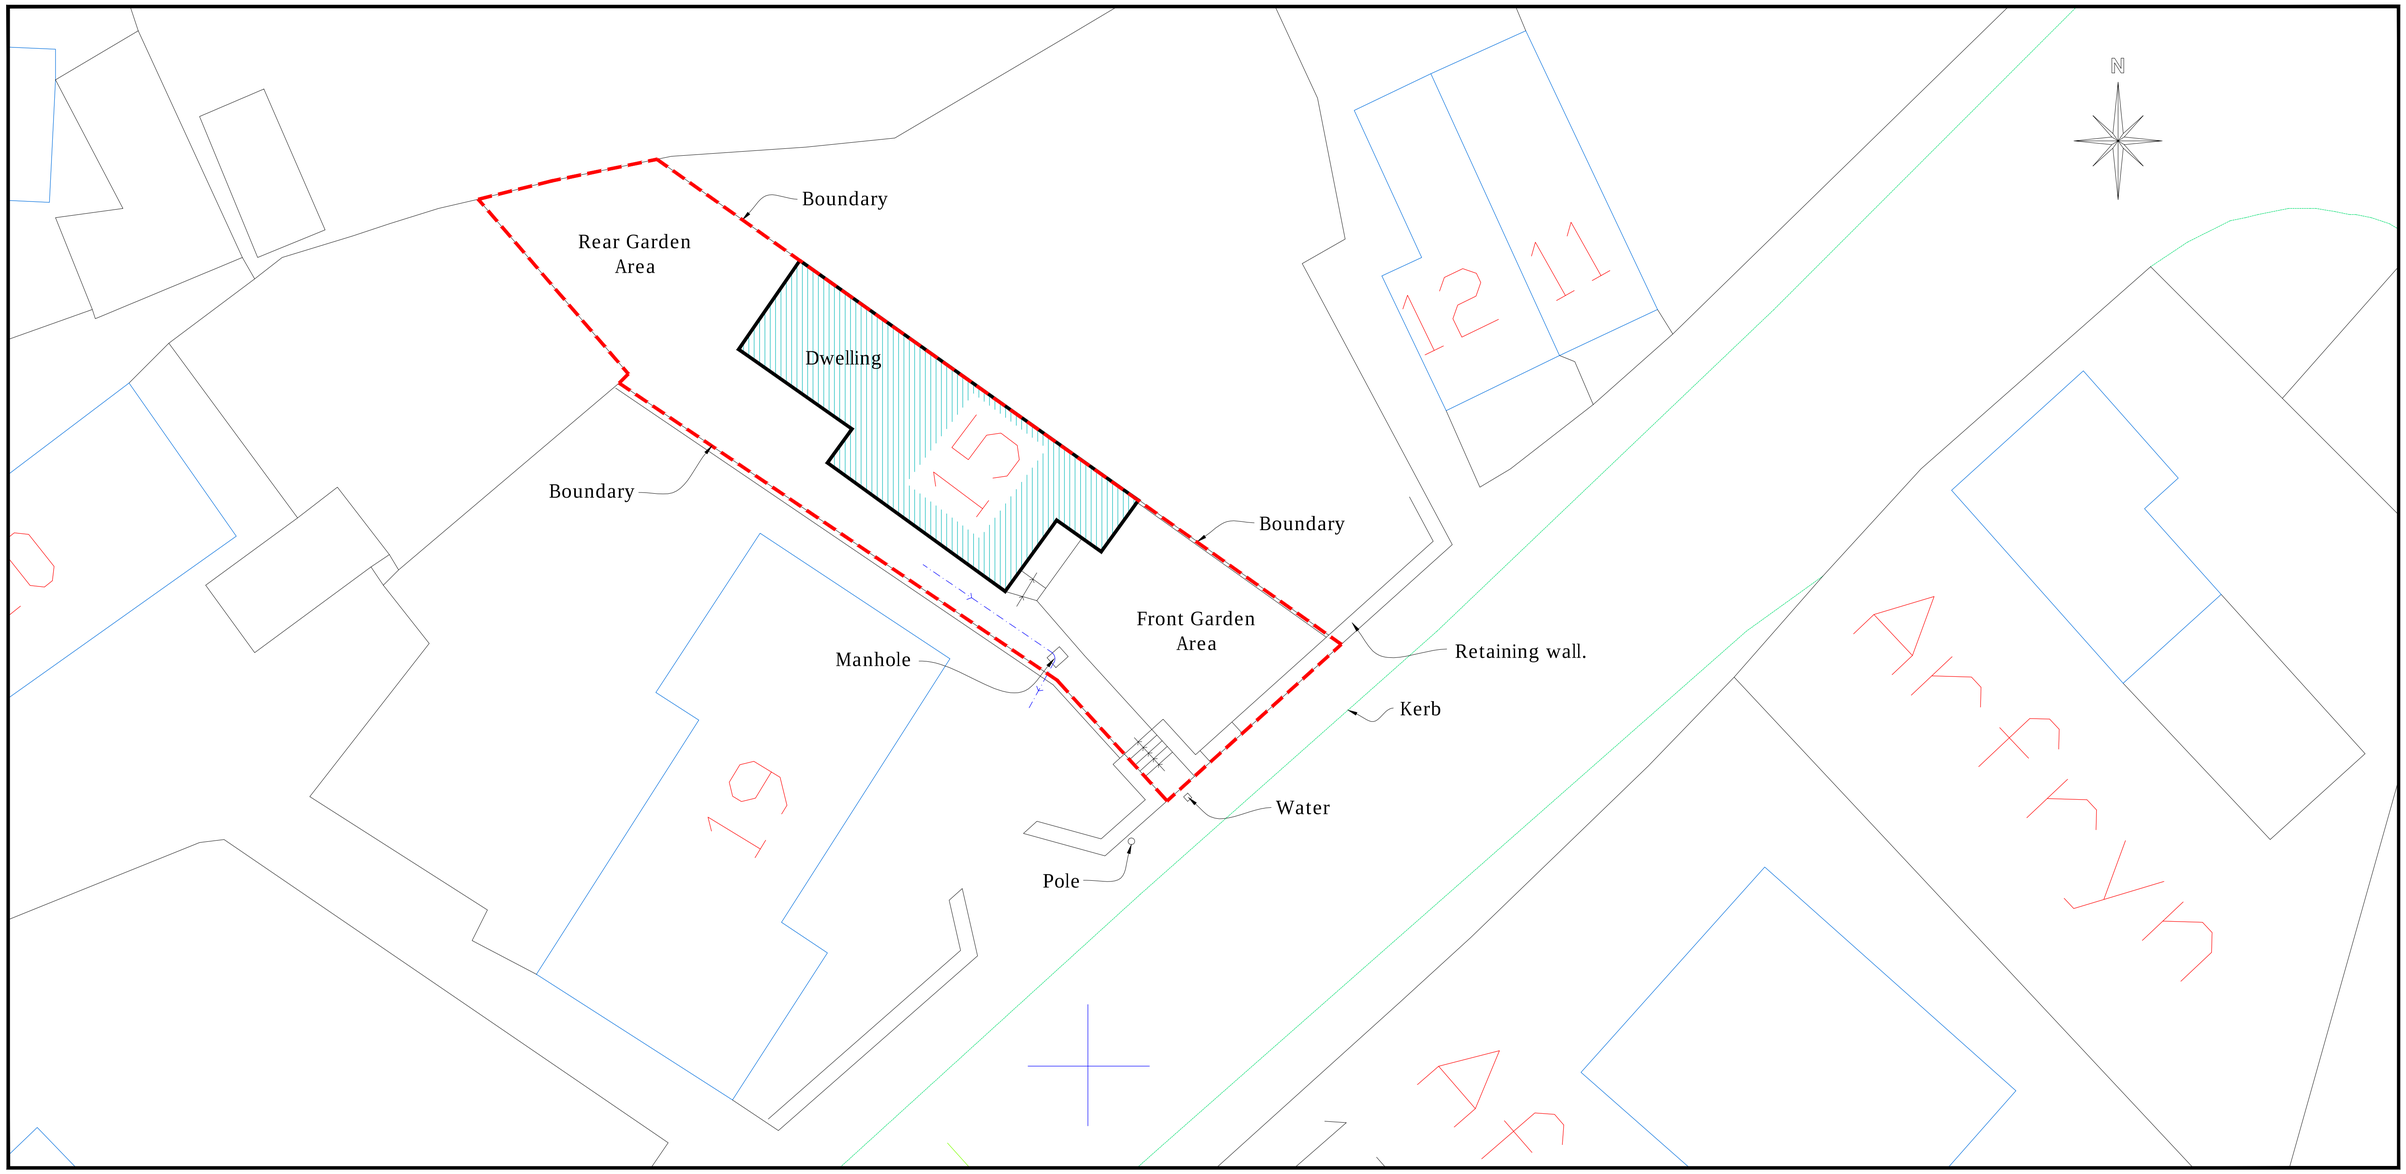



# Existing Site Plan Scale 1:100



Photo 1




Photo 2



Photo 3



Photo 4

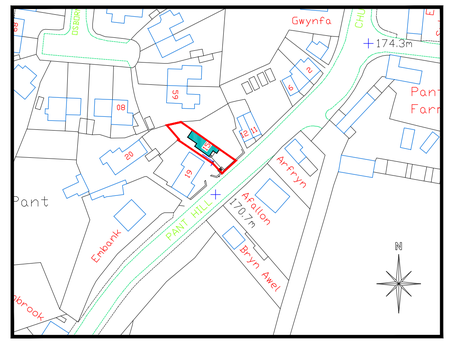


Location Plan - Scale 1:1250

cad
CULLIS+ARCHITECTURAL+DESIGN
partner LABC

25 Sunningdale Close
Wrexham
North Wales
LL13 9QU

T 01978 264376
M 07791 480768
E ajones540@btinternet.com

Client: Ms. J. Foulkes.

Drawing Title: Existing Site & Location Plan.

Job Title: Proposed Parking Bay to 15 Pant Hill, Wrexham.

| Date: | Scale: | Rev: | Drg No: |
|---|---|---|---|
| May 2024 | 1:100 and 1:1250 at A1 | | PD/01 |