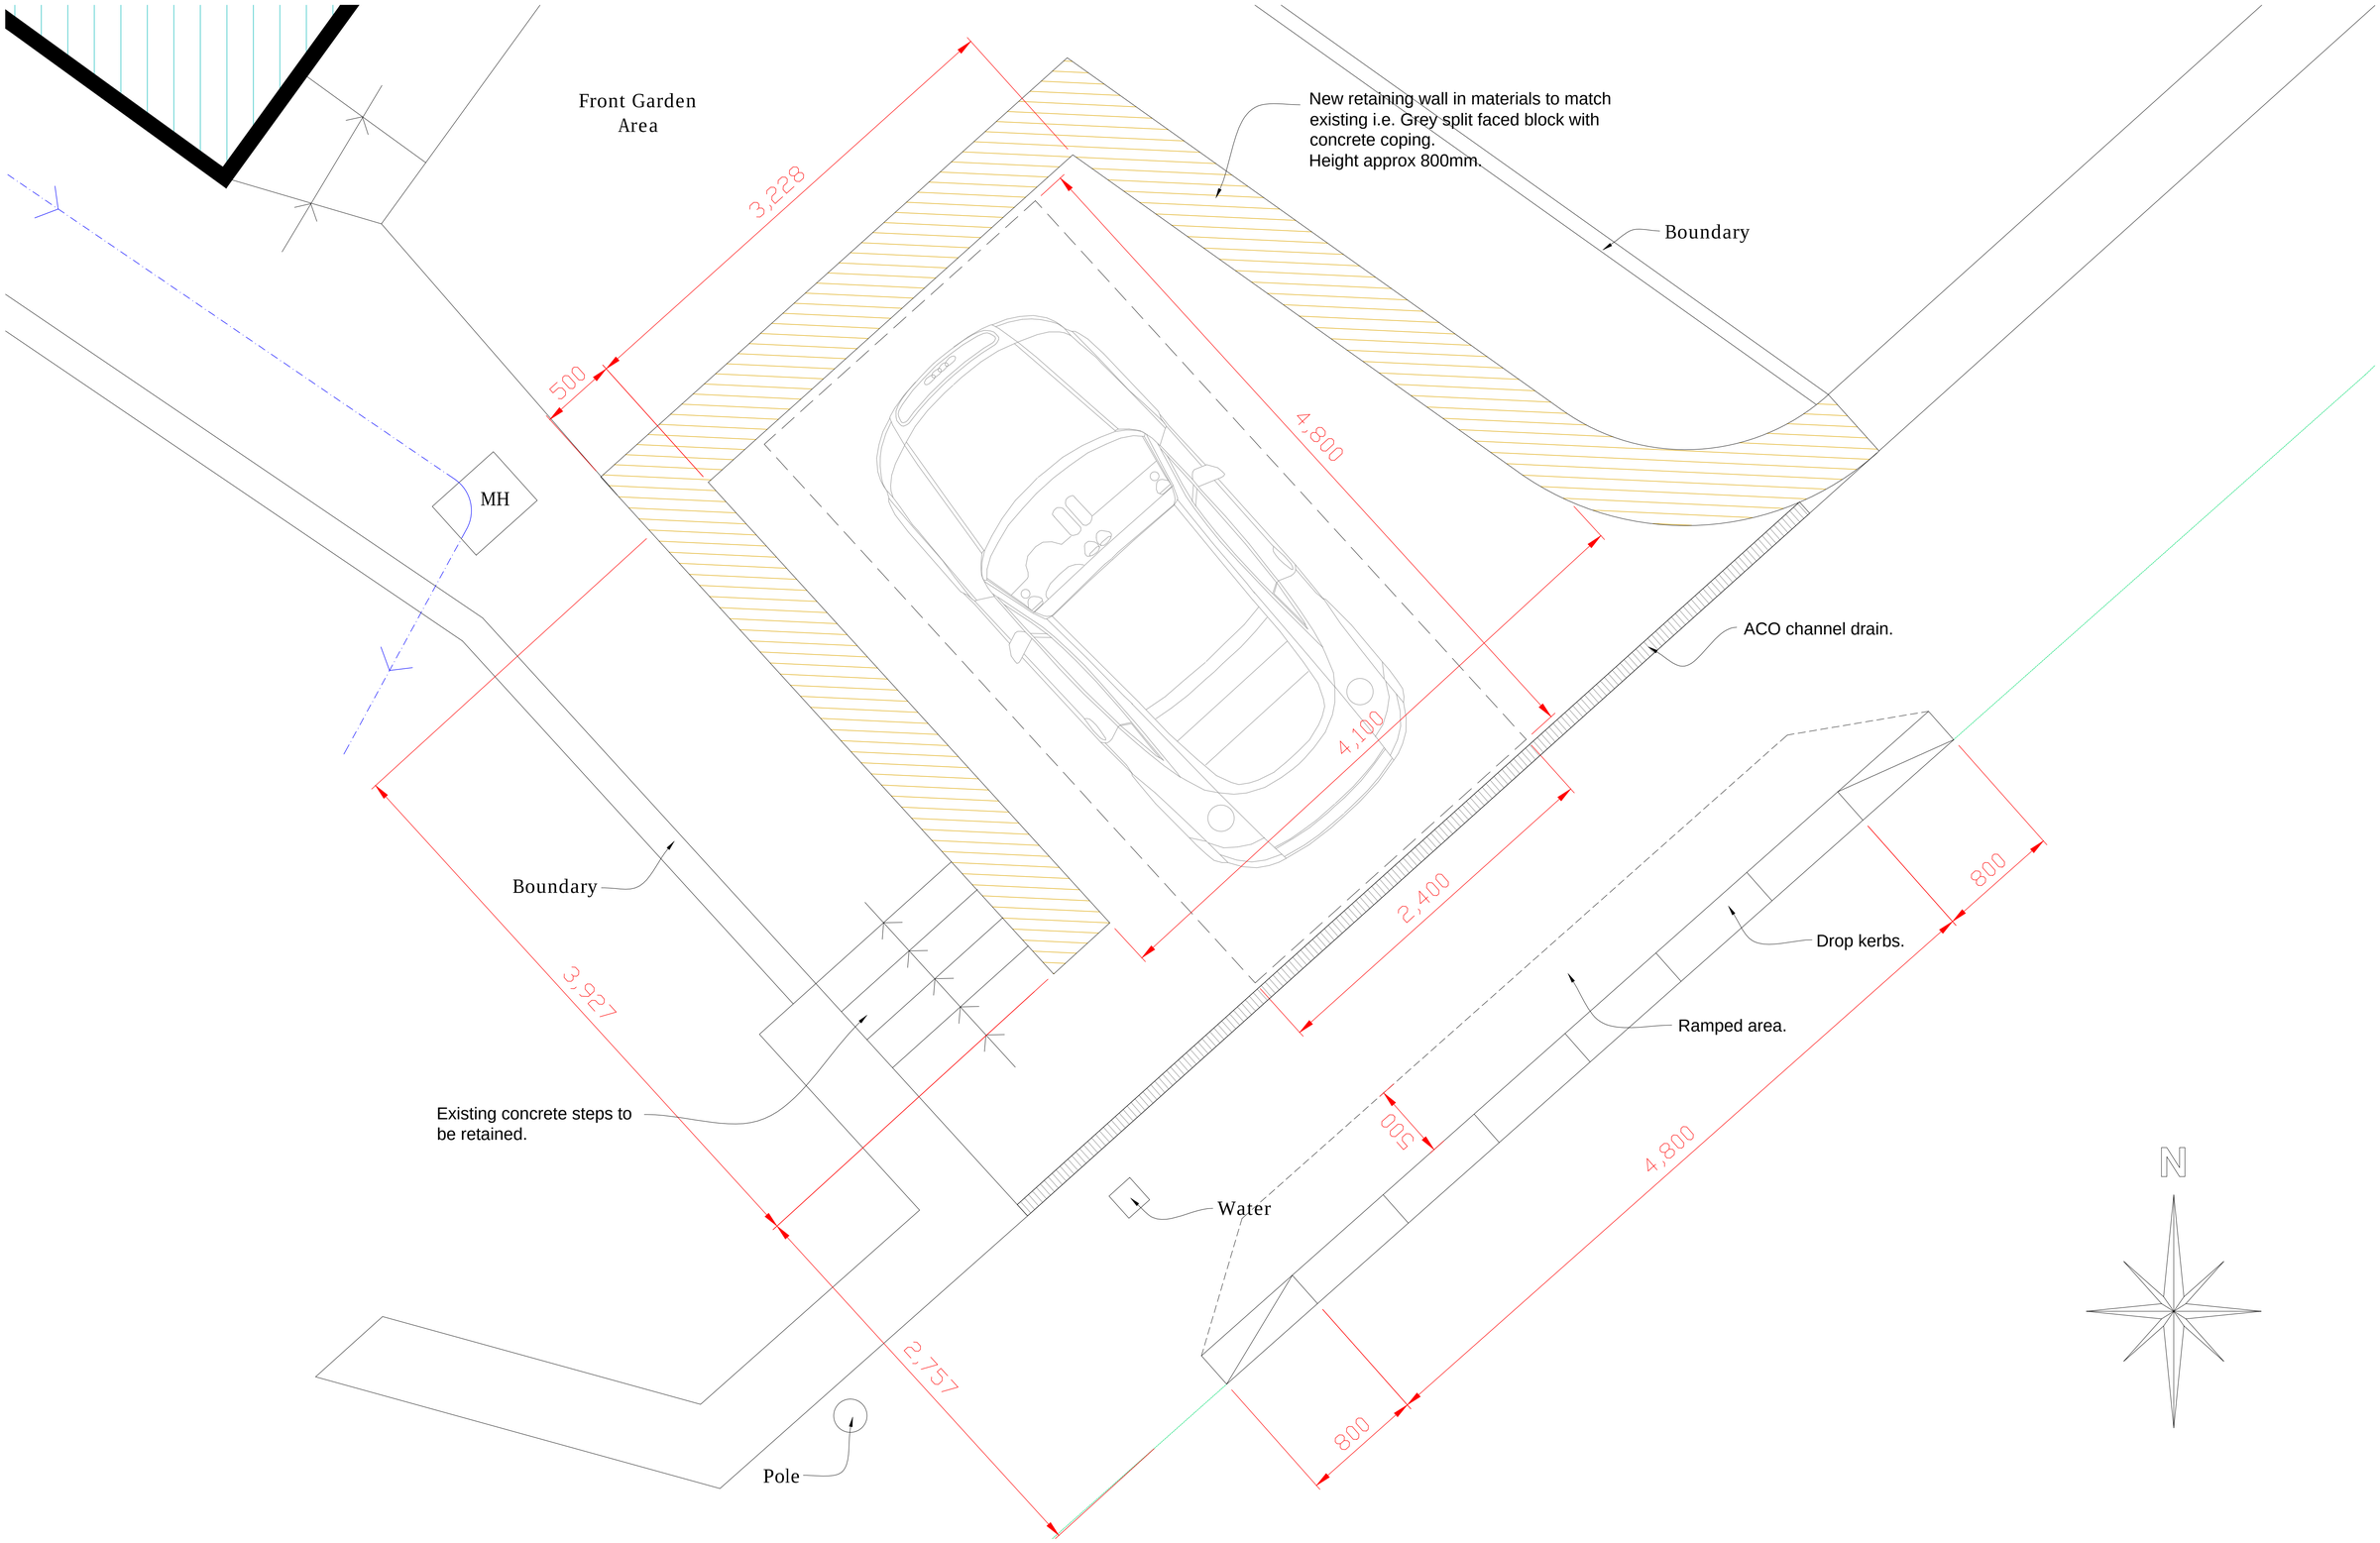


Proposed Site Plan - Scale 1:100

cad CULLEN•ARCHITECTURAL•DESIGN
partner LABC

25 Sunningdale Close
Wrexham
North Wales
LL13 9QU

T 01978 264376
M 07791 480768
E ajones540@btinternet.com

Client: Ms. J. Foulkes.

Drawing Title: Proposed Site Plan.

Job Title: Proposed Parking Bay to 15 Pant Hill, Wrexham.

Date:	Scale:	Rev:	Drg No:
May 2024	1:100 at A1		PD/02