
Notes.
All details existing, unless marked proposed
Original drawing size A4
Scaled dimensions should not be taken from this drawing unless authorised.

Site Boundary
Land Ownership
But Not Part Of Application
Advert Location

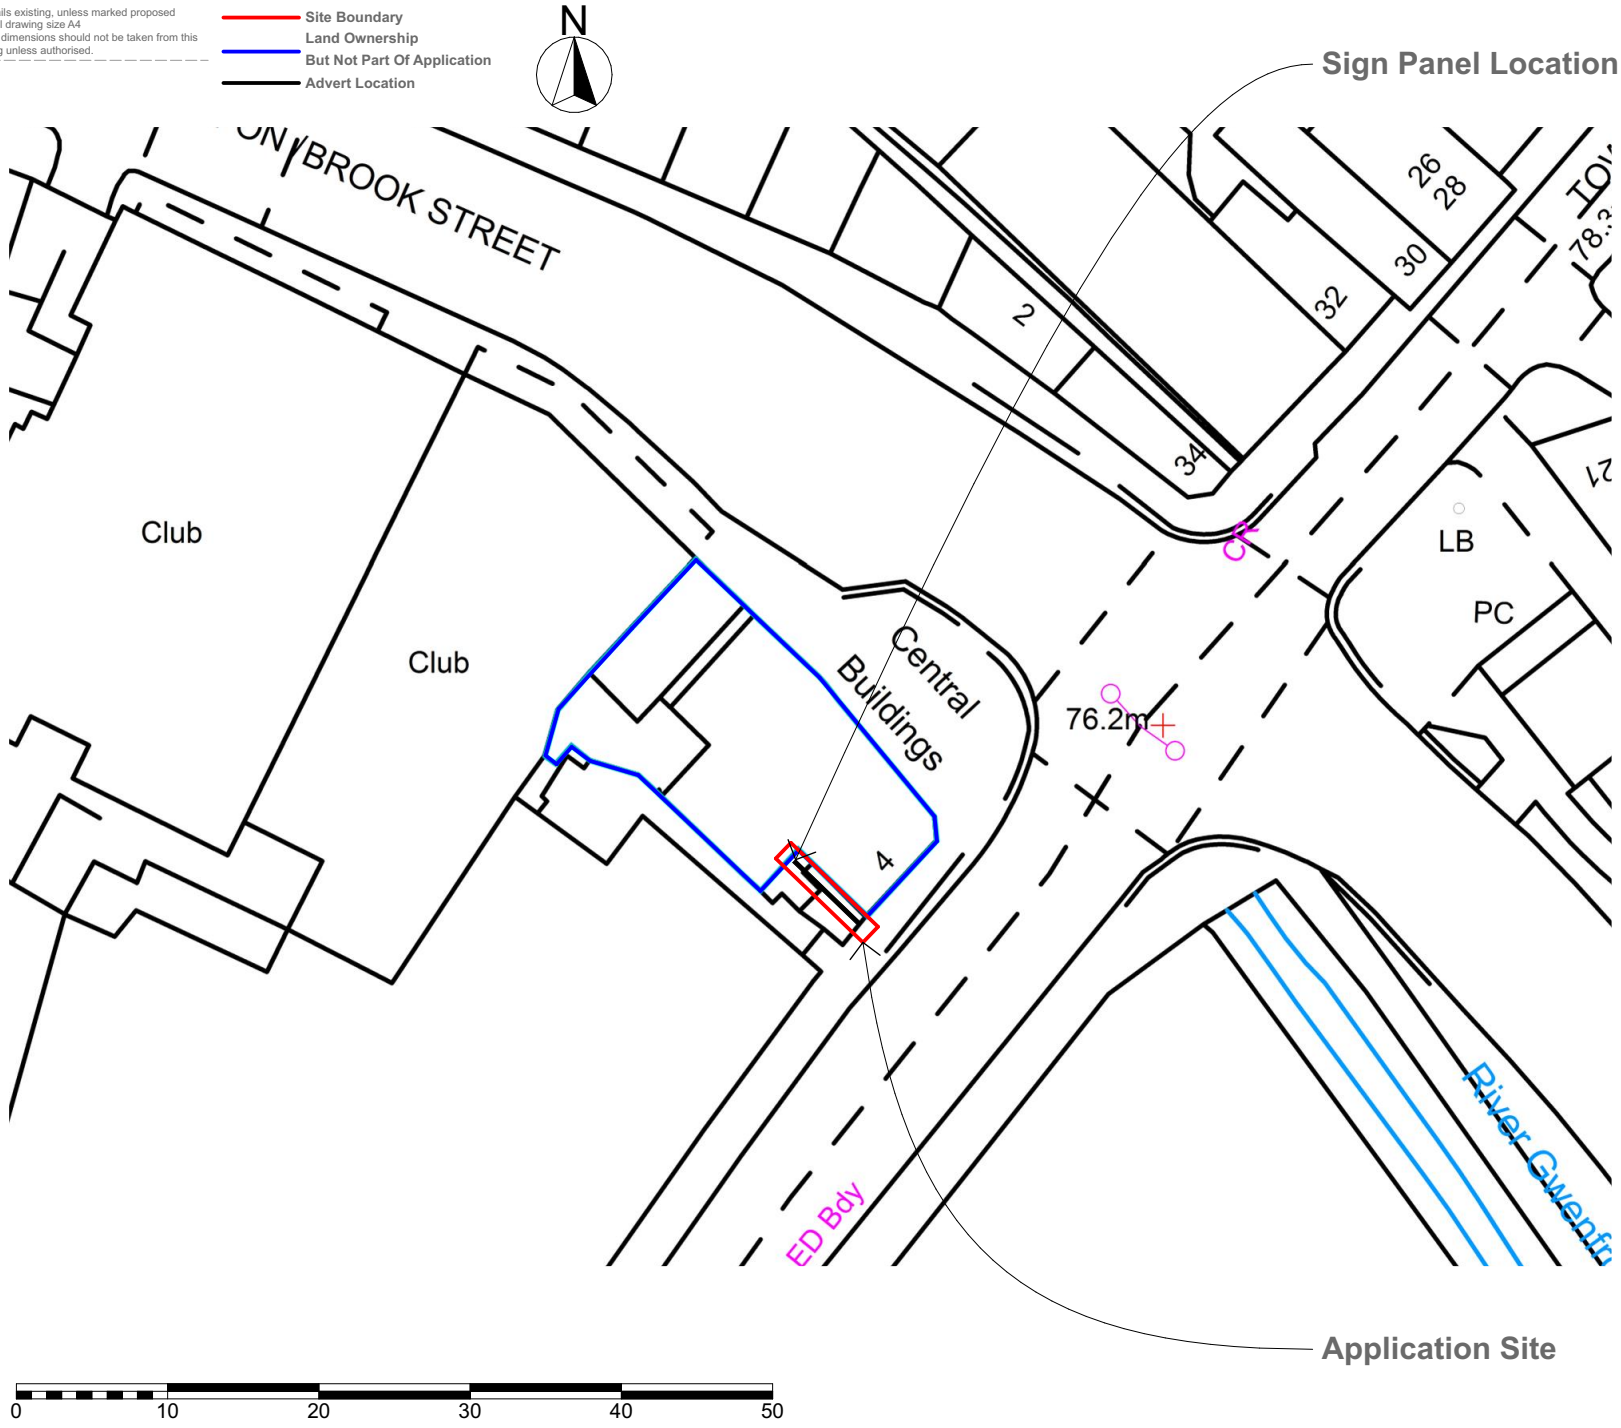

Alight Media
58-59 Great Marlborough Street
London
W1F 7JY
Tel.020 7183 2346 www.alightmedia.com

Ref:
ALF-12303 (9978)

Project
Gable at Brook House,
Bridge Street,
Wrexham
LL13 7LH

Drawing Name
Site Plan - Proposed

Drawing Status
PLANNING

Revision
- First Formal Issue CODO

Date
15.05.2024

Drawing Scale @ A4
1:500

Layout ID **Revision**
T4826 A4 051

Turnkey A4