
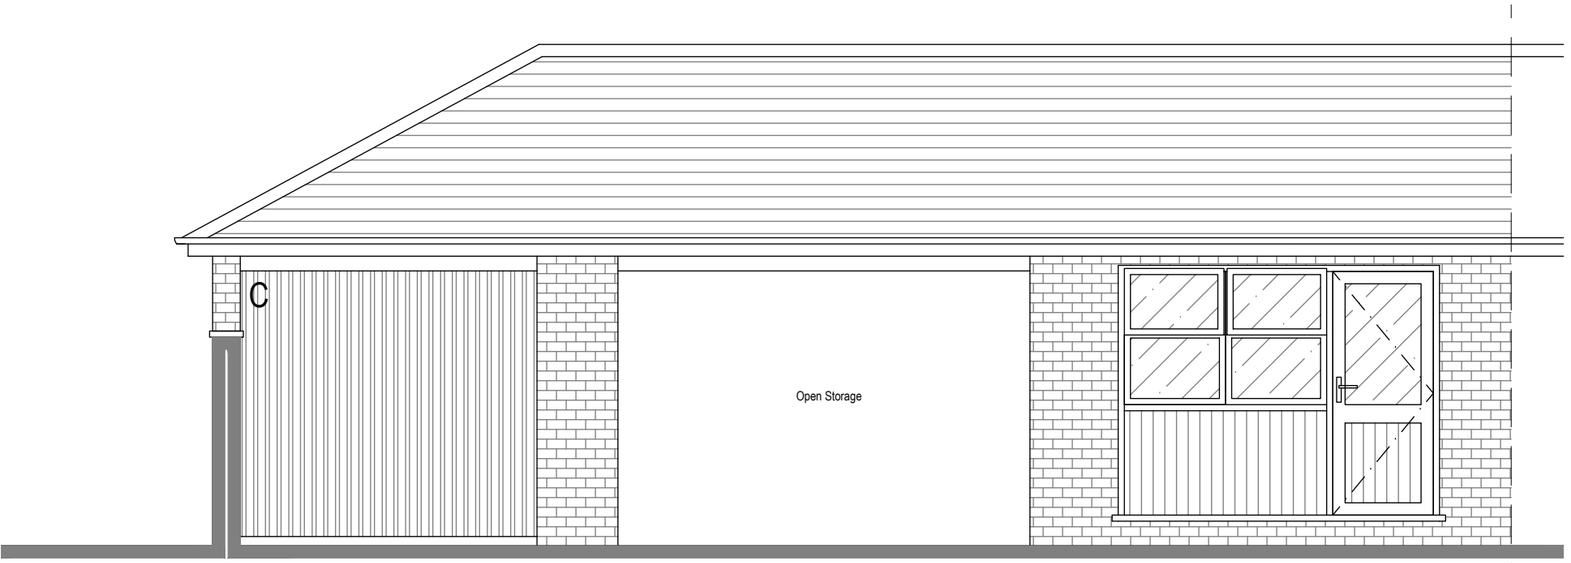


Front Elevation (for full elevations refer to drawing 200)

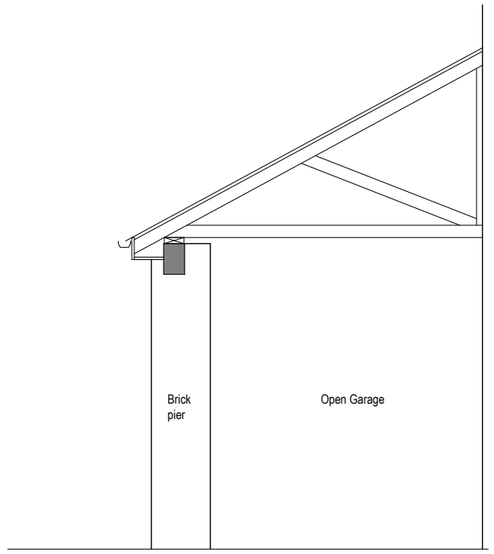


Section A-A

Existing Key:

A - Solid brick wall (225mm)
B - Cavity Wall (270mm)
C - Timber infill

RWP - Rainwater Pipe

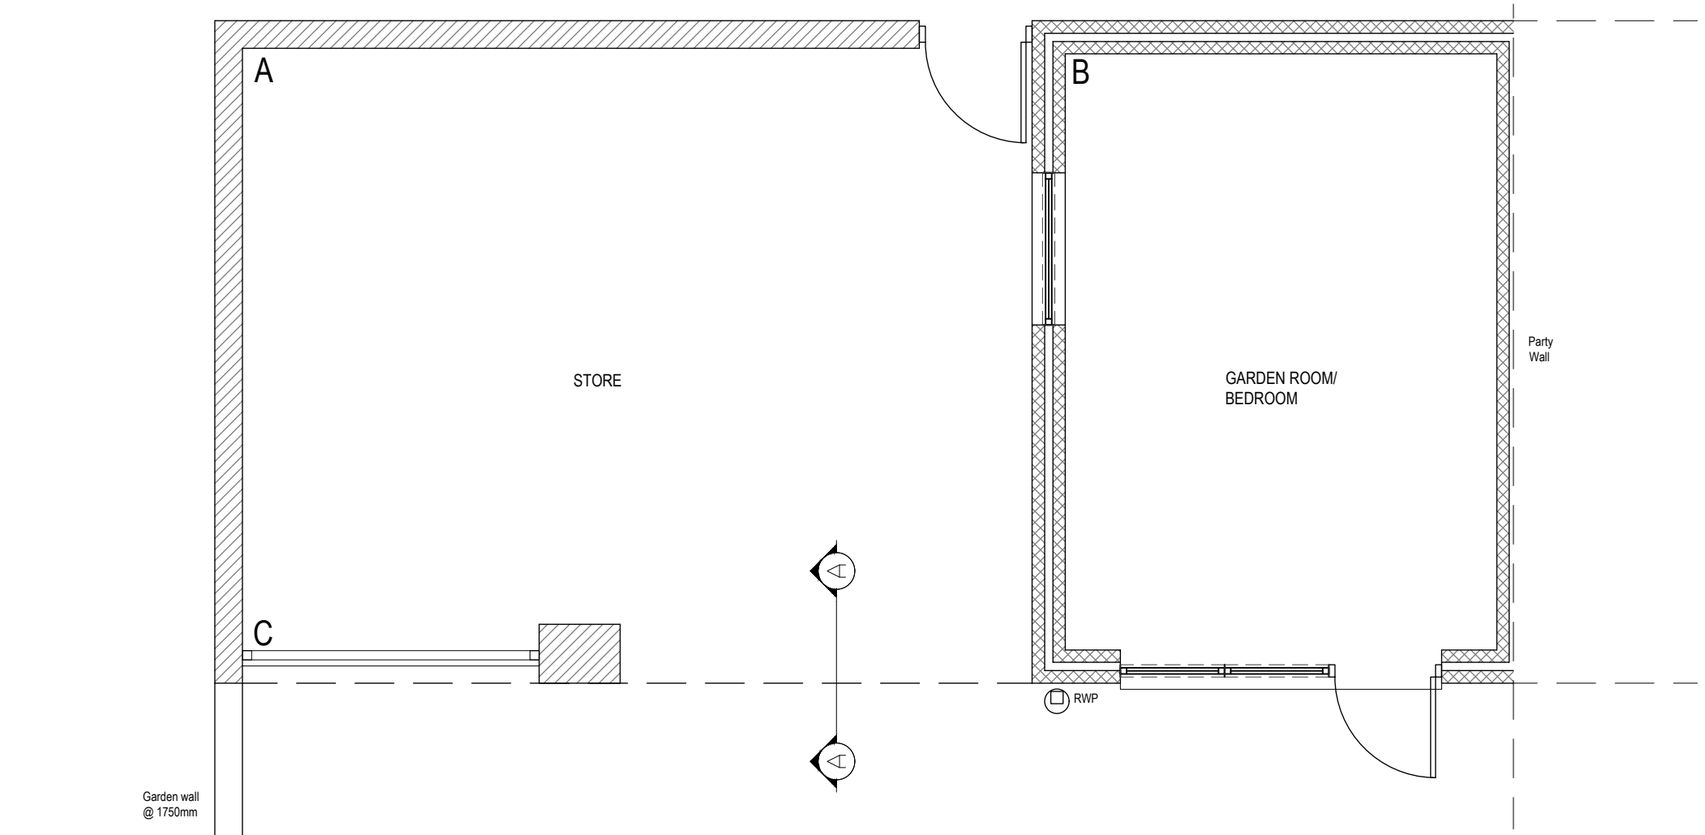

Existing Plan

Revision:
P2 Elevation adjusted and referenced to full elevation drawing.

Rev	Date	Prelim
CB	KM	24.05.24

Barron Design

Insole Court, Llandaff, Cardiff CF5 2LN | 4 Oak Drive, Marford, LL12 8XT
www.barrondesign.co.uk|CIAT Chartered Practice No. F2683

Project
Stoneleigh Hall, Rossett
Client

Drawing Title
Existing Plan, Elevation and Section A-A

Drawn By:	Checked By:	Date:	Scale:
JB	CB	25.01.2024	1:50 @ A3

Job No.:	Drawing No.:	Revision:
P728	BDL 100	P2