

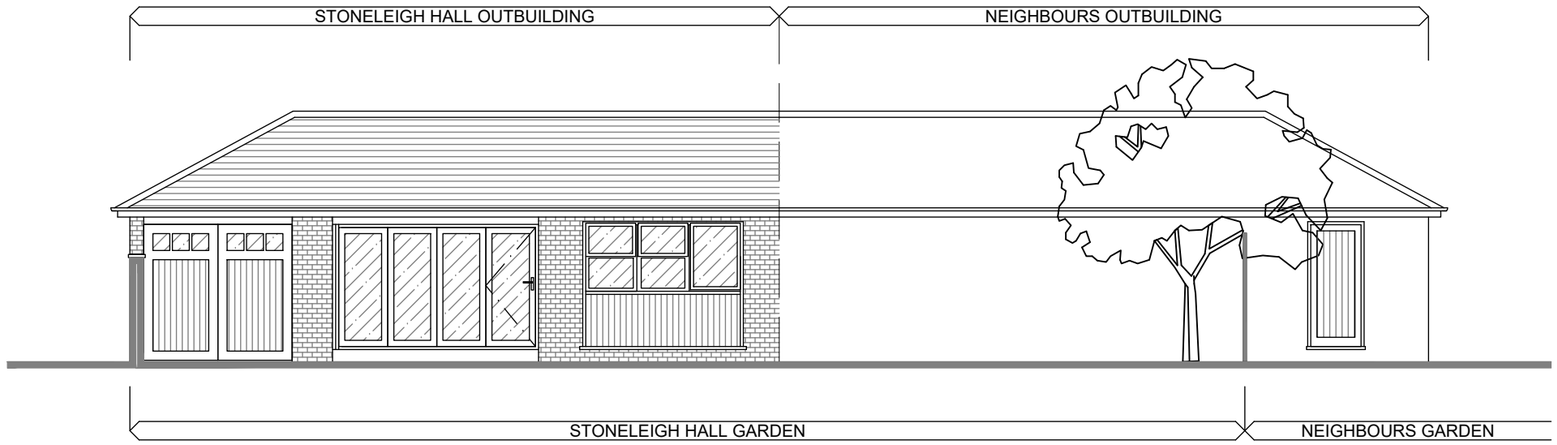


FRONT ELEVATION (Facing the garden)

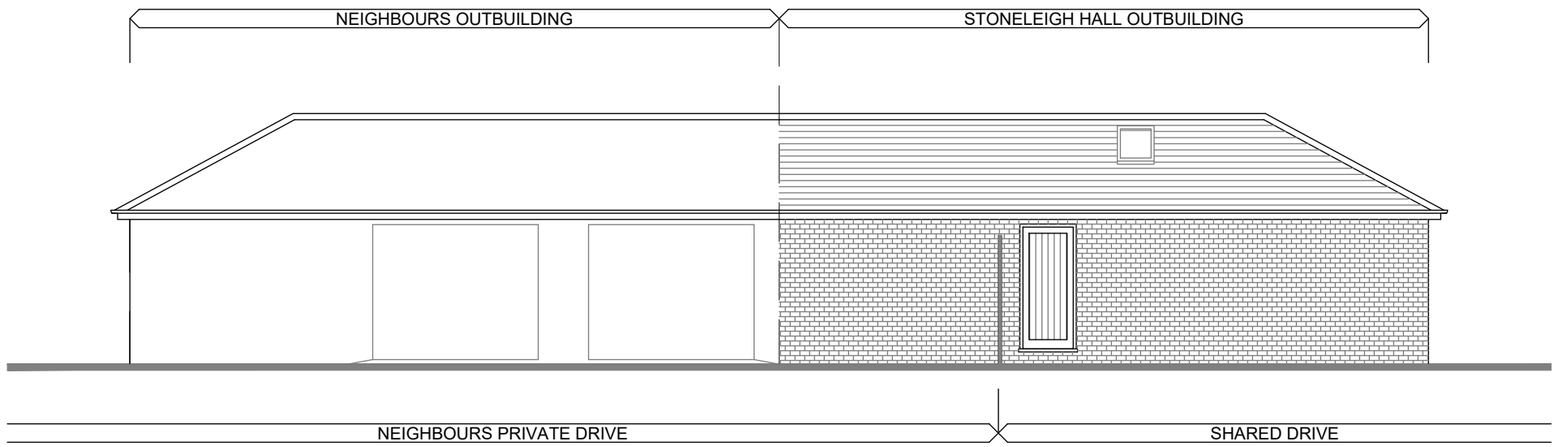

REAR ELEVATION (Facing the shared drive)

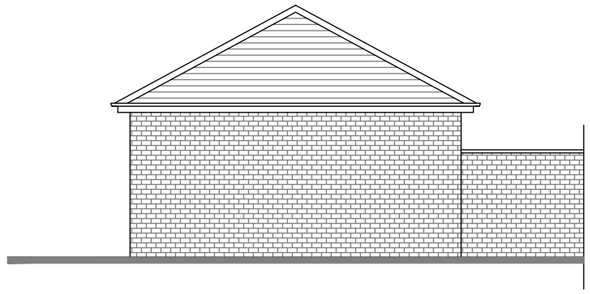

GABLE ELEVATION (Facing the shared drive)

Revision:				
P1	First Issue of Drawing.	CB	KM	24.05.24	Prelim

Barron Design

Insole Court, Llandaff, Cardiff CF5 2LN | 4 Oak Drive, Marford, LL12 8XT
www.barrondesign.co.uk|CIAT Chartered Practice No. F2683

Project
Stoneleigh Hall, Rossett
Client

Drawing Title
Proposed Elevations

Drawn By:	Checked By:	Date:	Scale:
JB	CB	24.05.2024	1:100 @ A3

Job No.:	Drawing No.:	Revision:
P728	BDL 210	P1