
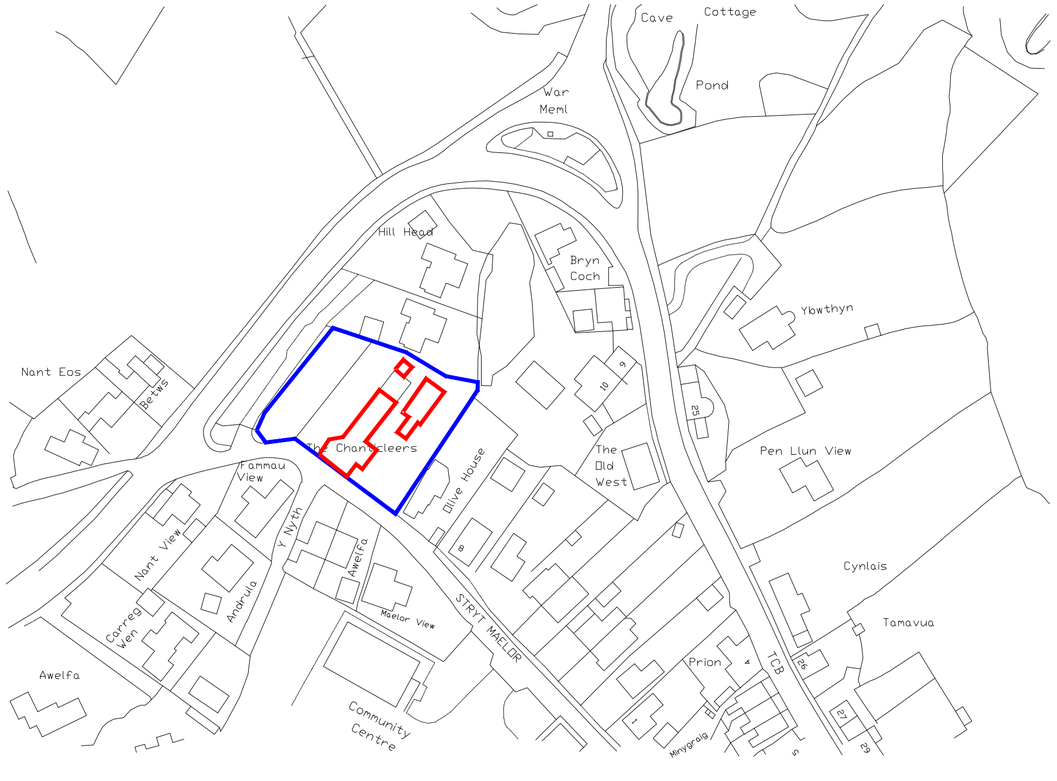


EXISTING SITE PLAN
@ 1:1250

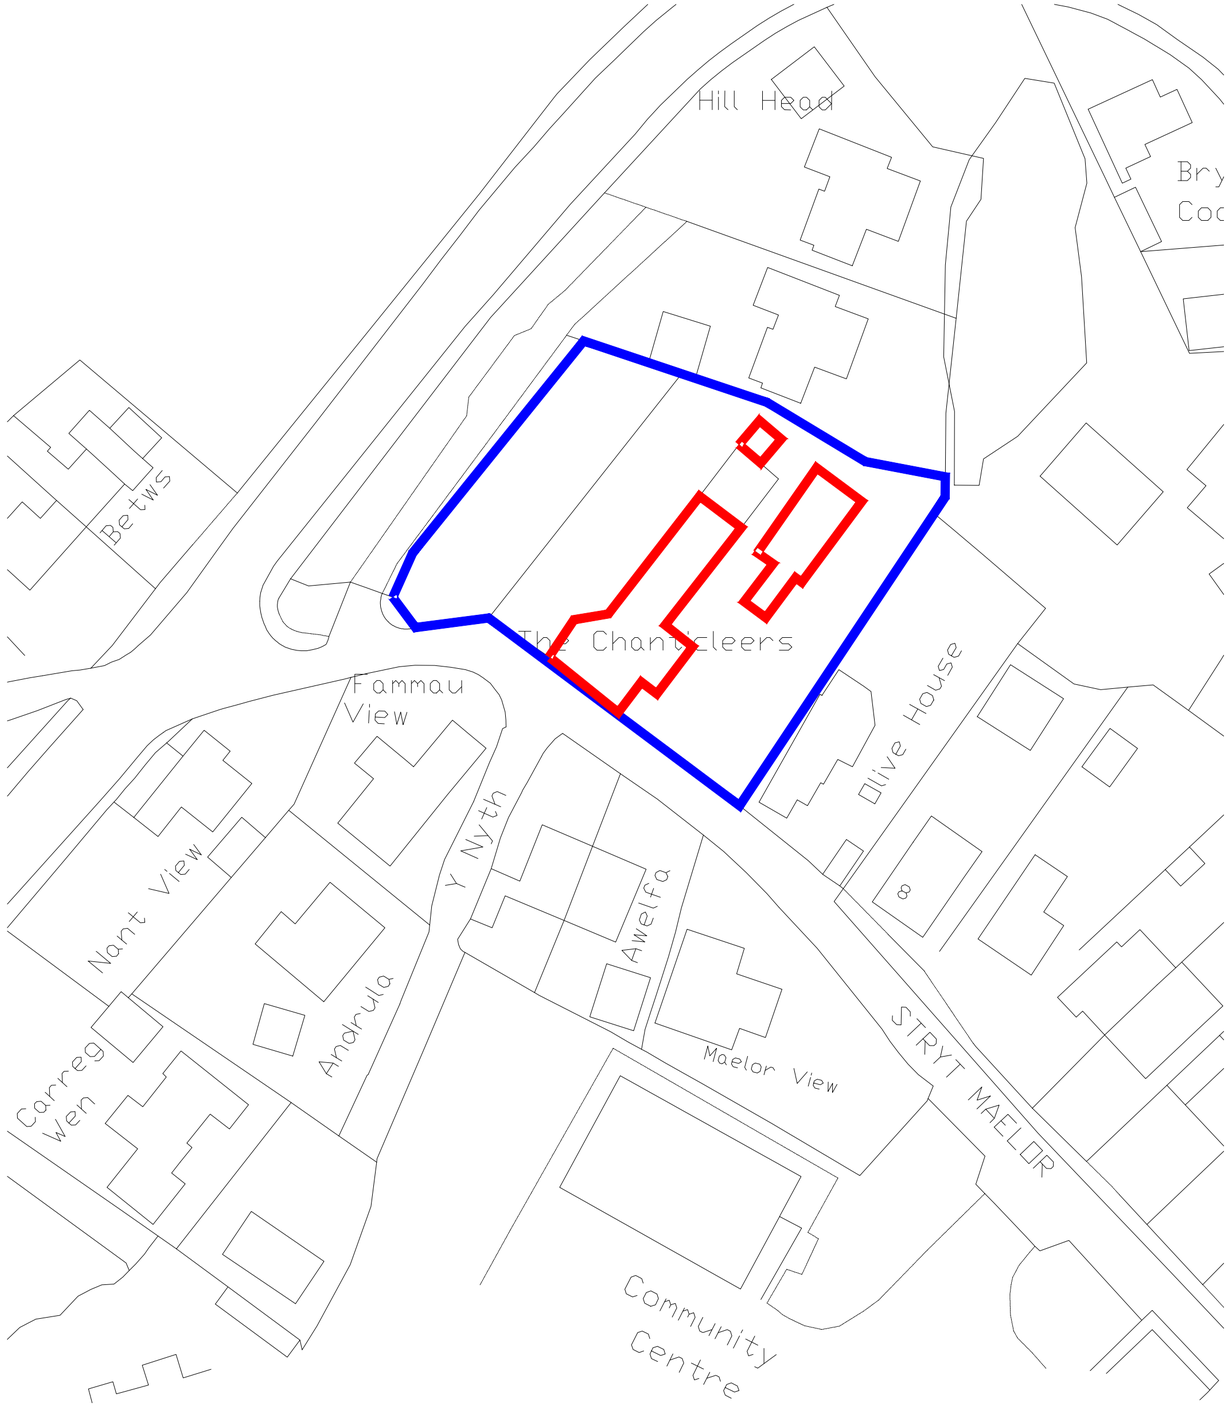

EXISTING SITE PLAN
@ 1:500

WREXHAM COUNTY BOROUGH COUNCIL.
JULIE M FRANCIS
PRIF SWYDDOG TAI
CHIEF HOUSING OFFICER
RUTHIN ROAD Wrexham, LL13 7TU
FFORDD RHUTHUN, WRECSAM LL13 7TU

Project: THE CHANTICLEERS, STRYT MAELOR, WREXHAM, CLWYD, LL11 5YA			
Detail: EXISTING SITE PLANS			
Drawn/Checked: MAF	Date: JUNE 24	AutoCad File Ref:	
Scale: AS INDICATED	Project No:	Dwg No:	Rev: