
DO NOT SCALE

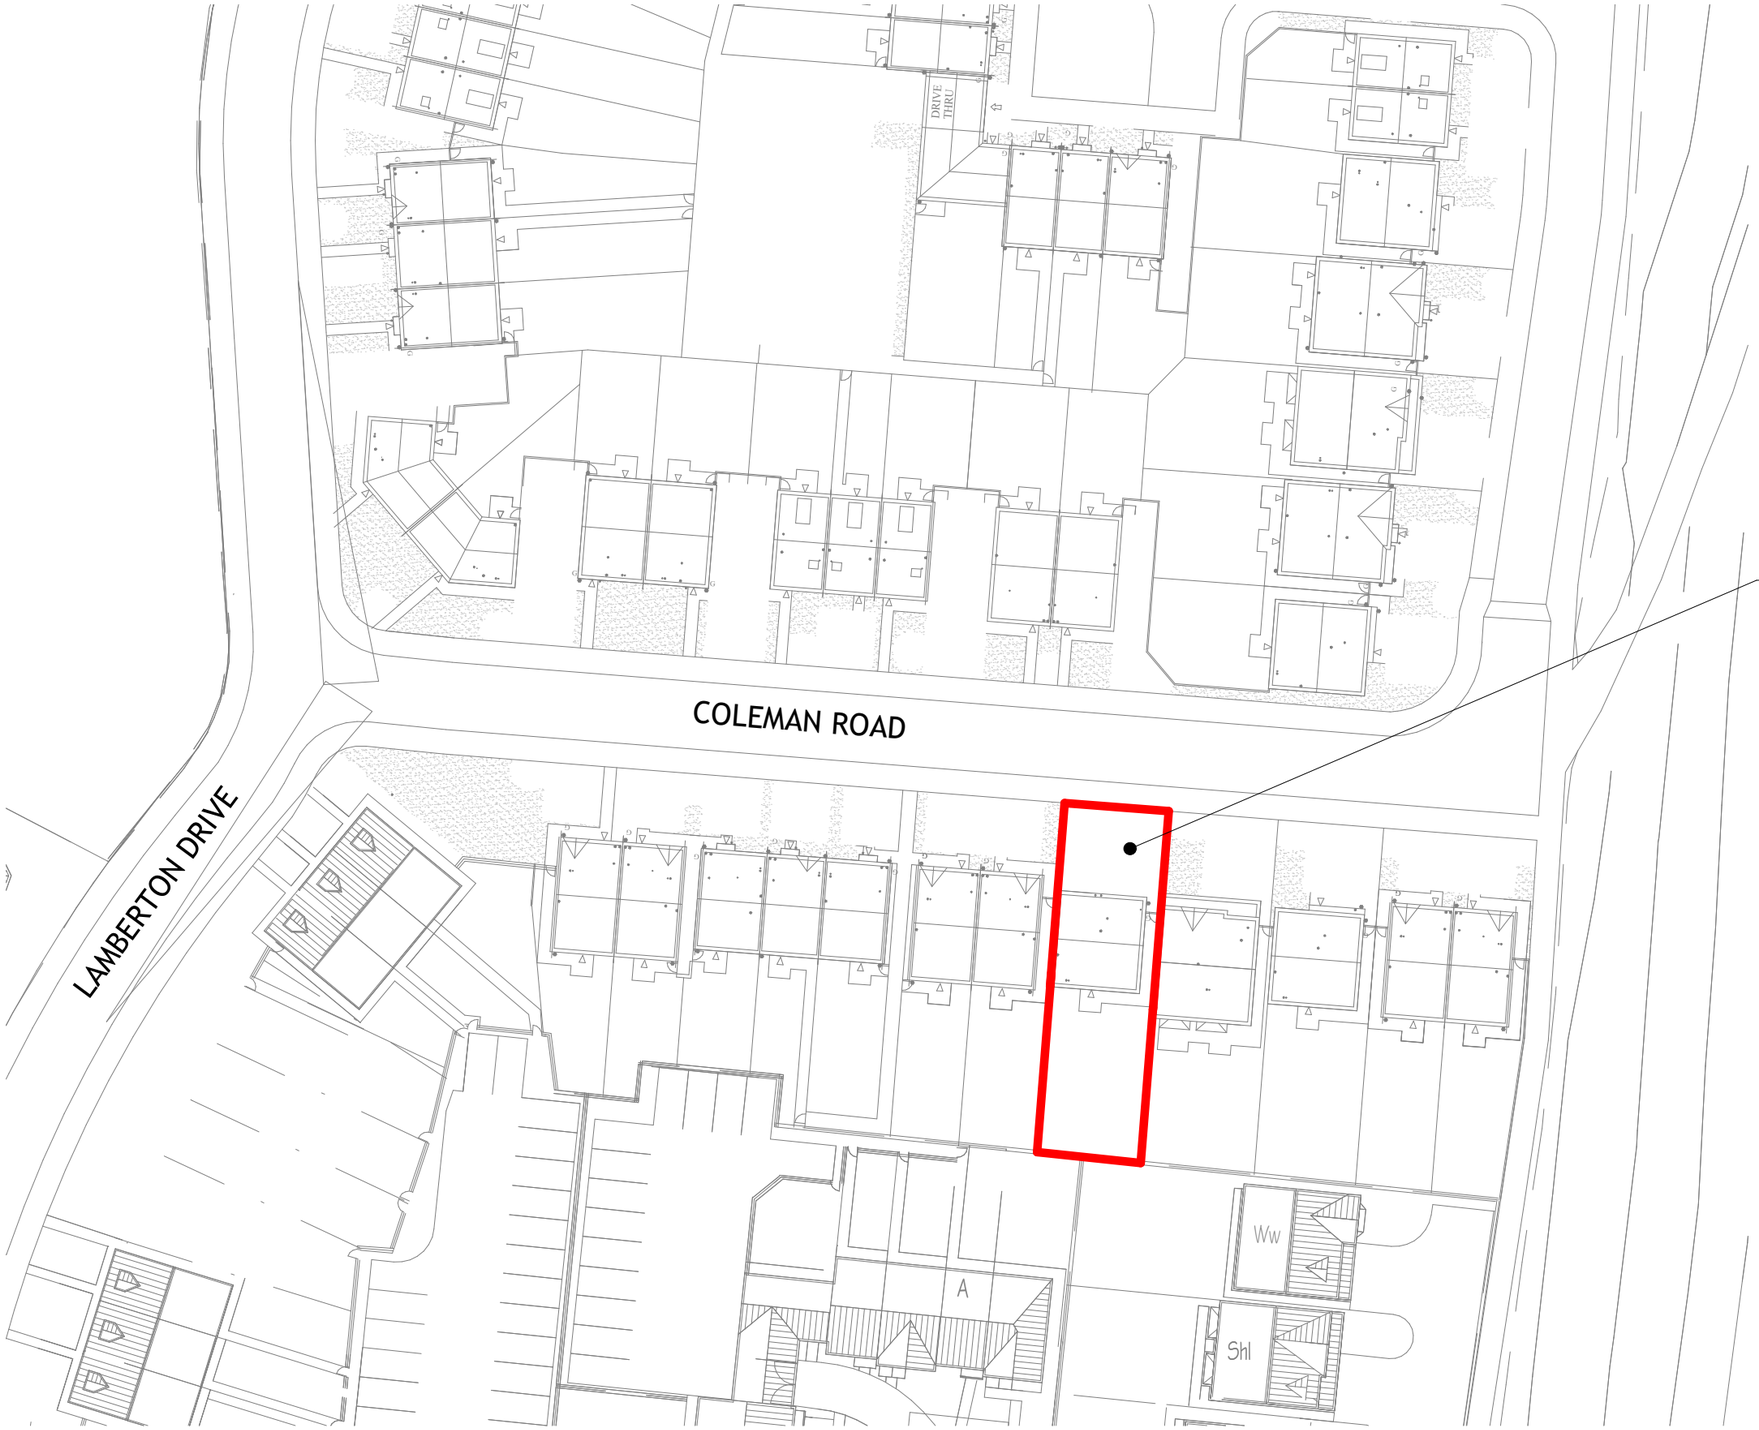

NORTH

No 16 COLEMAN ROAD
BRYMBO
WREXHAM
LL11 5FP

P1	ISSUED FOR APPROVAL	06/04/23

DRAWING STATUS: FOR APPROVAL

CLIENT: Mr C. ROBERTS

PROJECT: PROPOSED PARKING PLAN, 16 COLEMAN ROAD, BRYMBO, WREXHAM. LL11 5FP

TITLE: SITE LOCATION PLAN

	DRAWN BY:	DATE:
	CAD	APR. '23

SCALE:	DRAWING No:	REV:
@A3 As indicated	01	P1

1 SITE PLAN
1 : 500