
27 Hampden Road LL13 7RU site plan

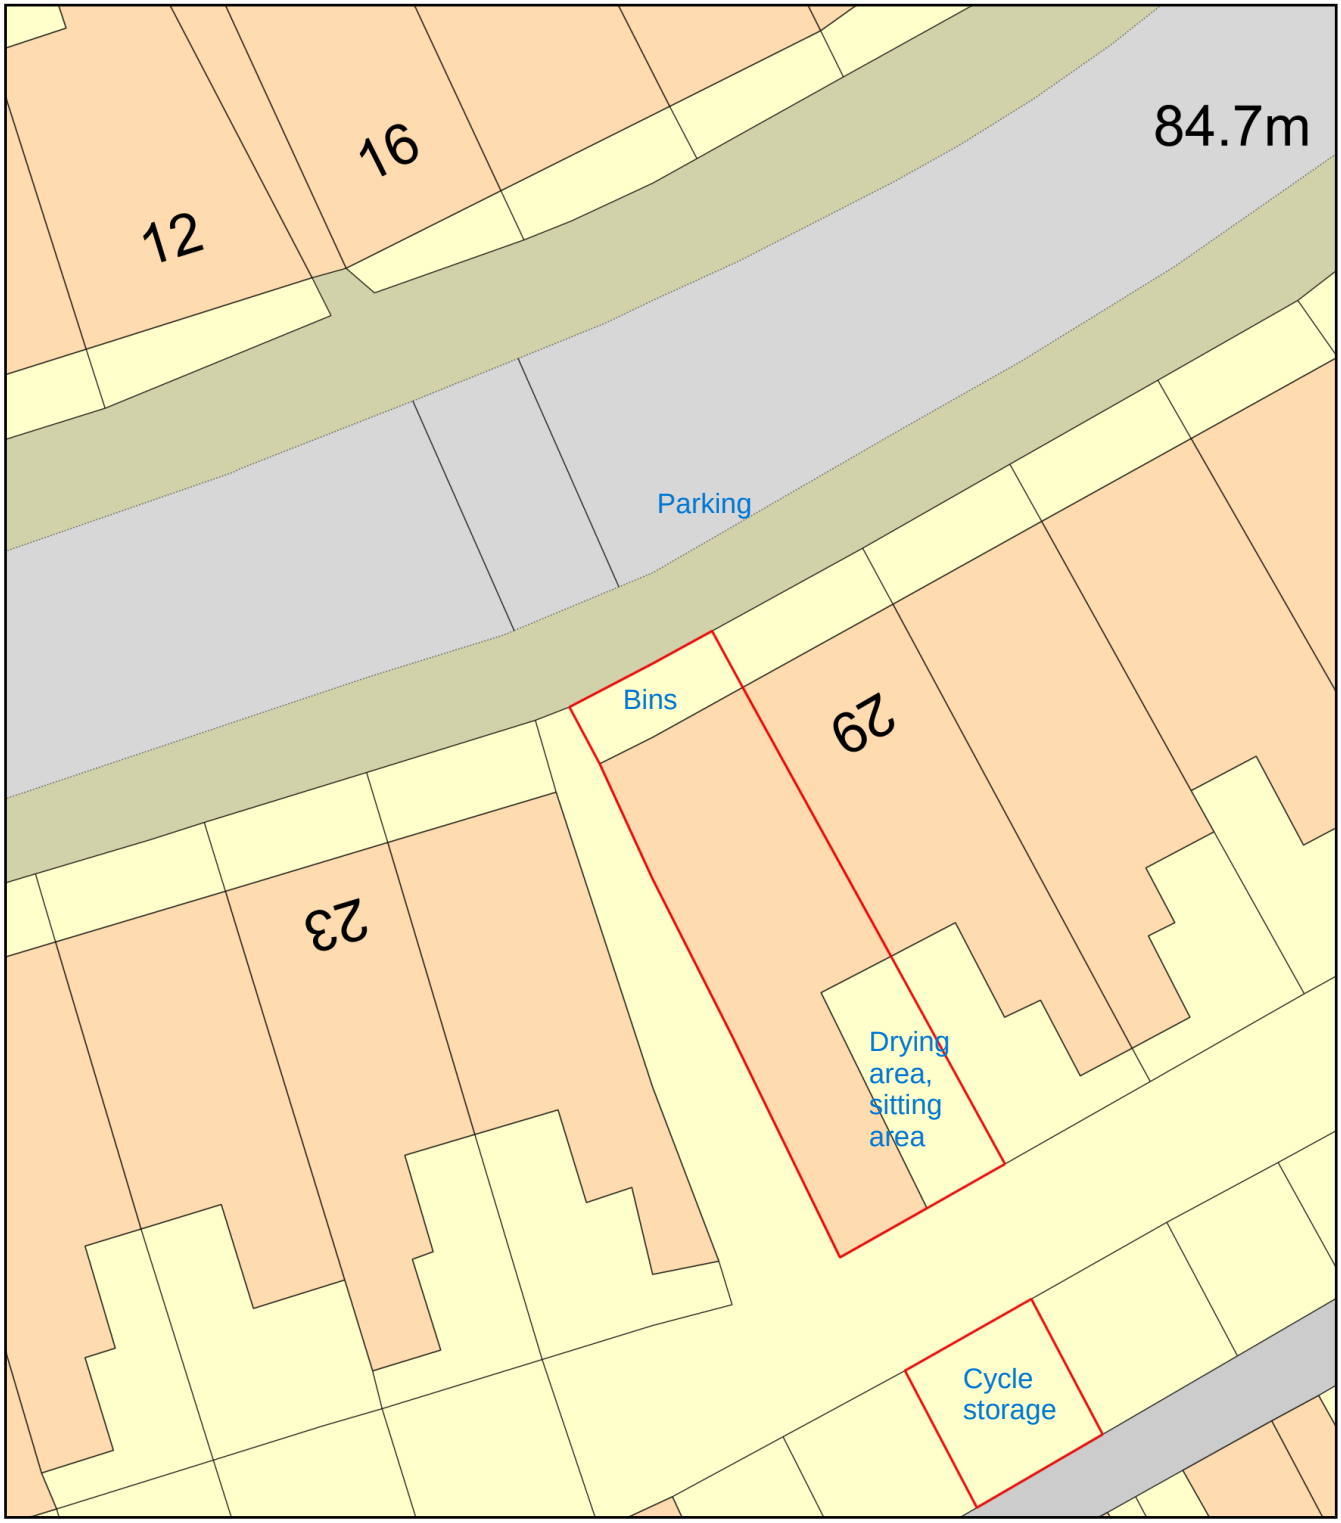

0 10
Metres

N

ReQuestaPlan

Plan Produced for: Joy Worden

Date Produced: 29 Apr 2024

Plan Reference Number: TQRQM24120125813282

Scale: 1:200 @ A4

© Crown copyright and database rights 2023 OS 100042766