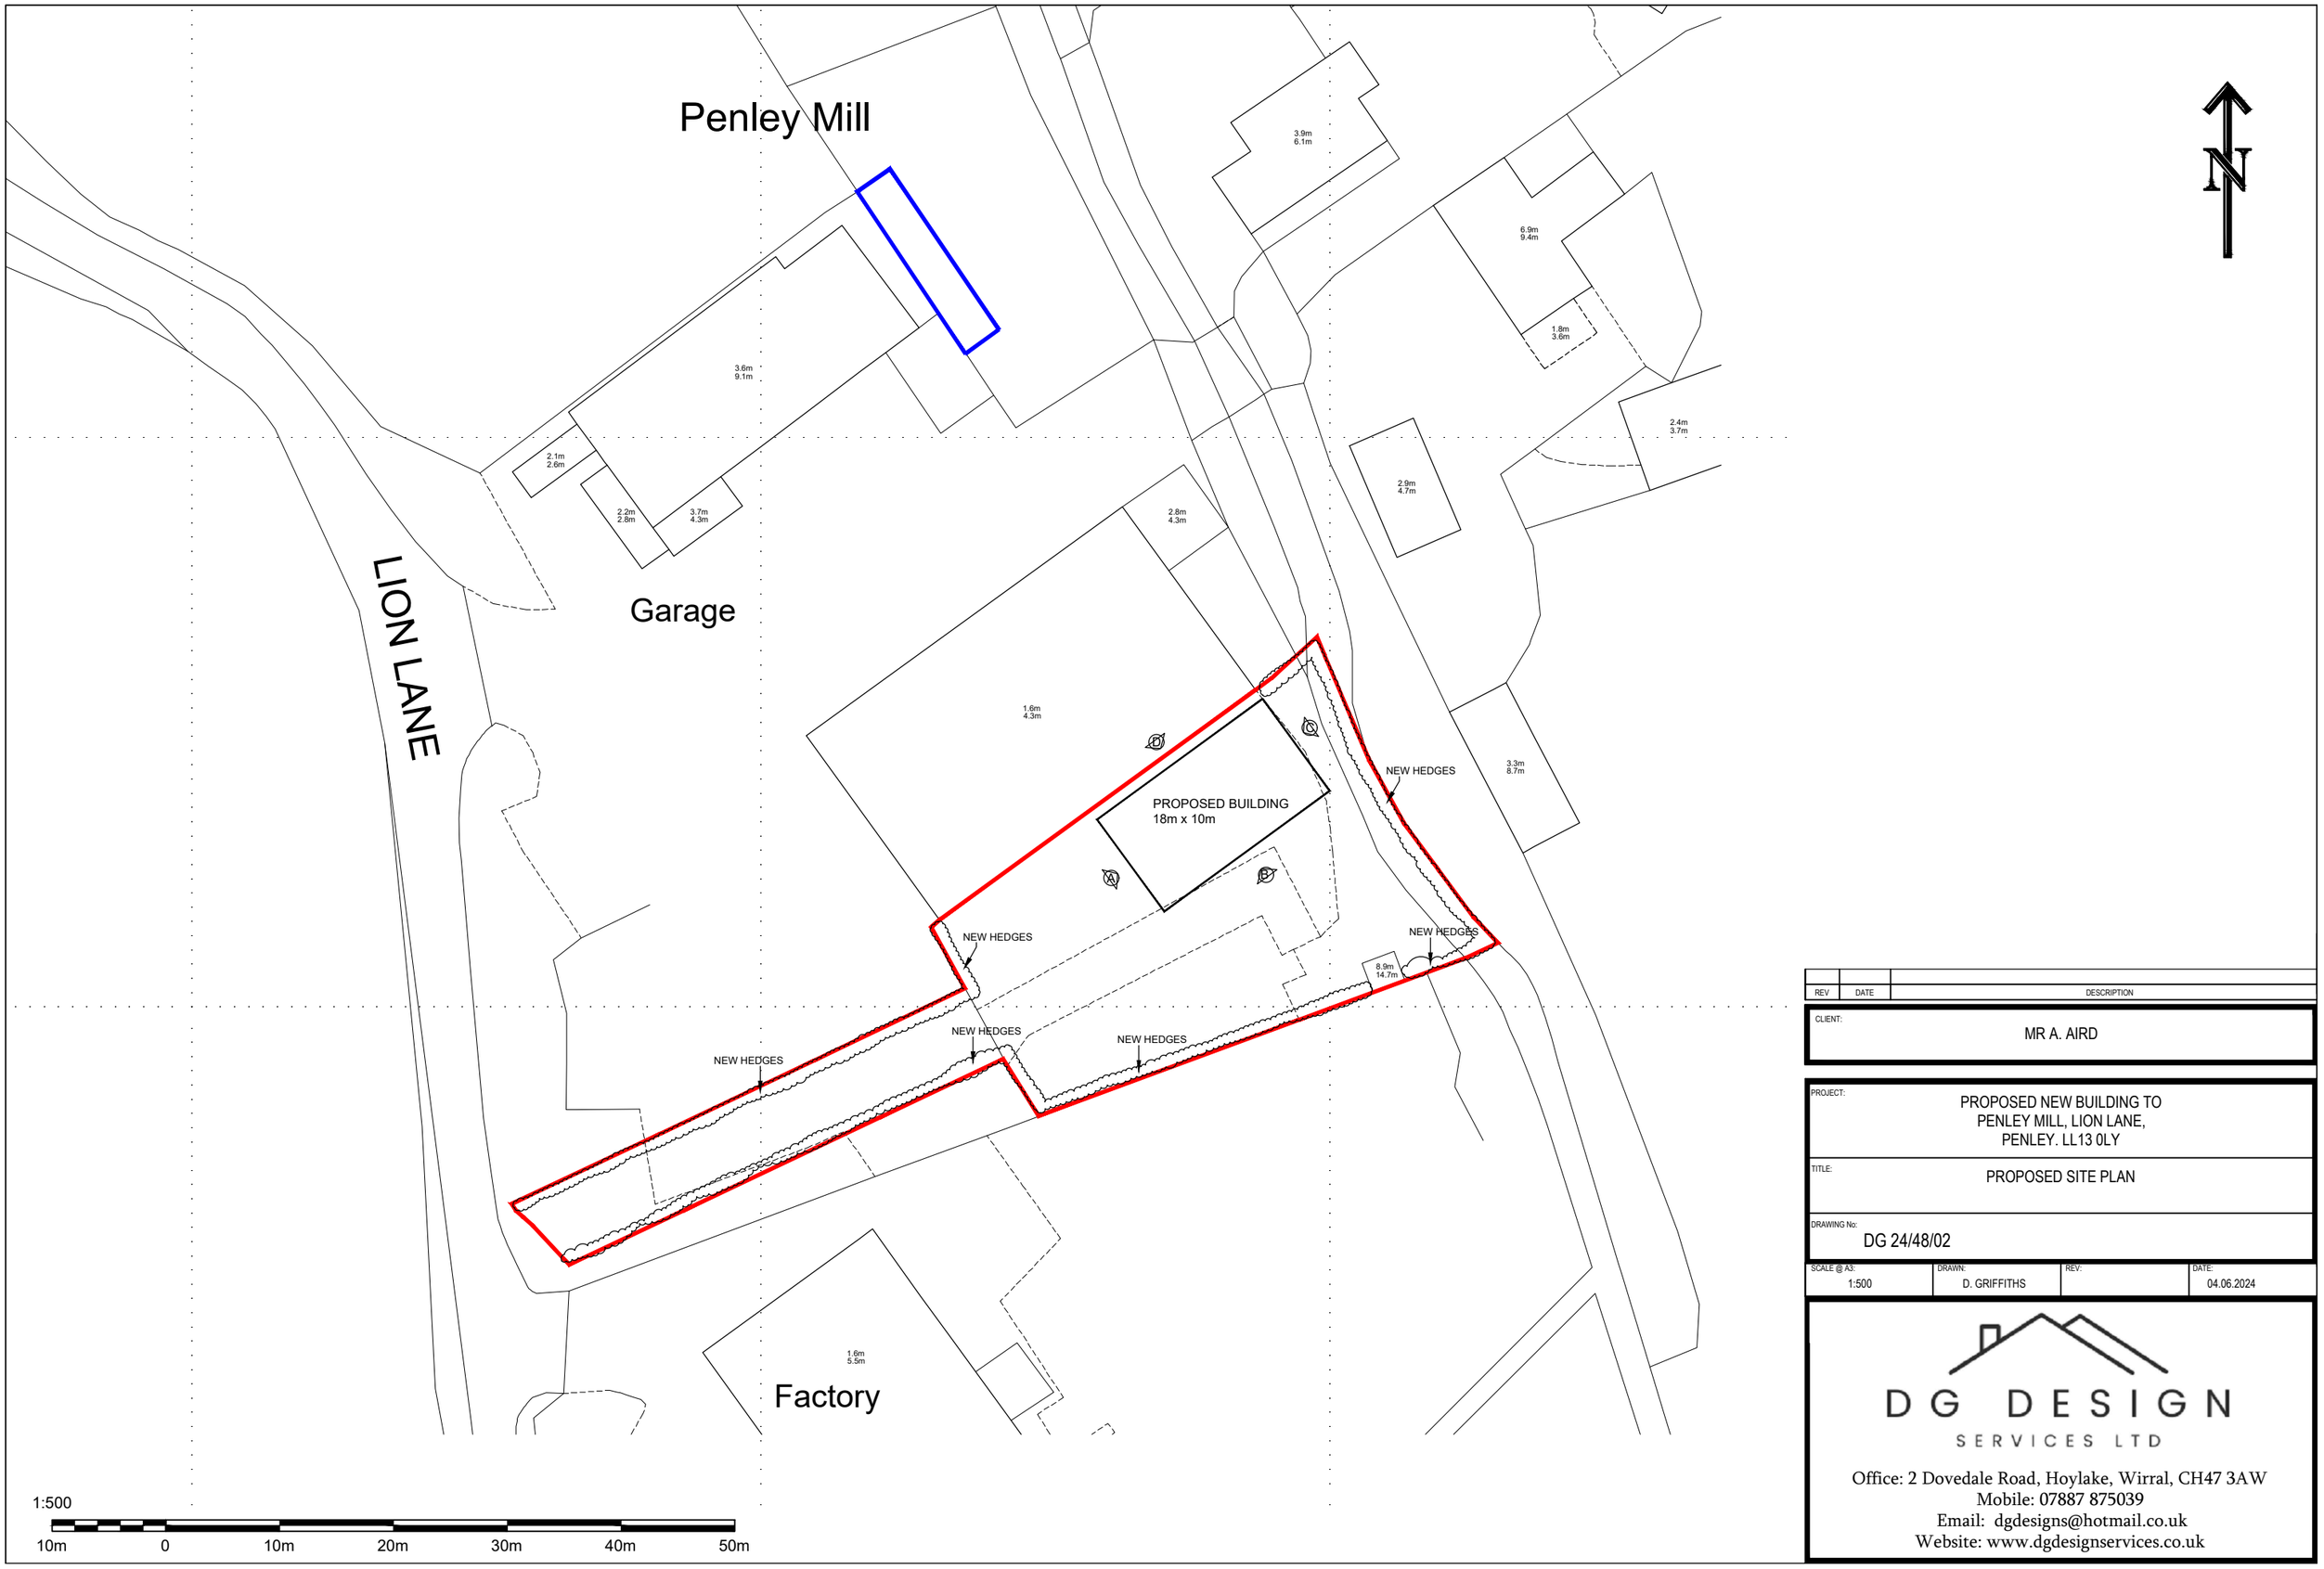


REV	DATE	DESCRIPTION

CLIENT: MR A. AIRD

PROJECT: PROPOSED NEW BUILDING TO PENLEY MILL, LION LANE, PENLEY. LL13 0LY

TITLE: PROPOSED SITE PLAN

DRAWING No: DG 24/48/02

SCALE @ A3:	DRAWN:	REV:	DATE:
1:500	D. GRIFFITHS		04.06.2024

DG DESIGN SERVICES LTD
Office: 2 Dovedale Road, Hoylake, Wirral, CH47 3AW
Mobile: 07887 875039
Email: dgdesigns@hotmail.co.uk
Website: www.dgdesignservices.co.uk