


PRINTED:		17/05/2024 11:11:09		
REV:	DESCRIPTION:	DATE:	BY:	CHK:
P1	INITIAL ISSUE	22-01-2024	MJ	DP
P2	PLANNING ISSUE	17/05/2024	TJ	DP

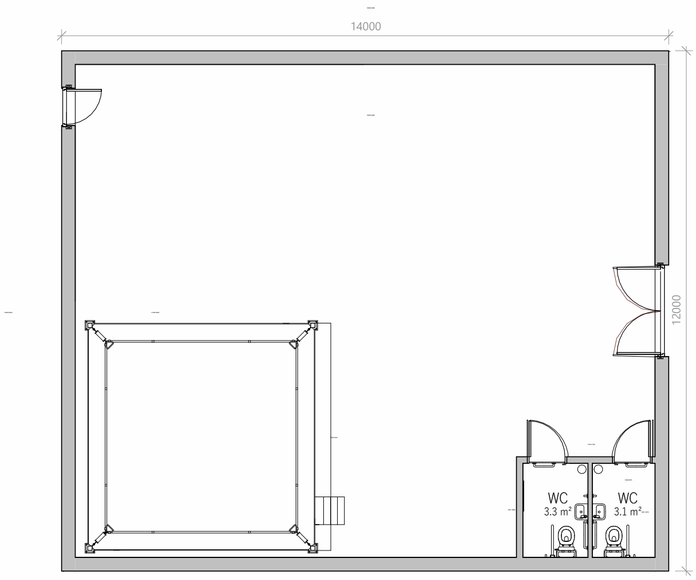


PROPOSED - GROUND FLOOR
SCALE: 1 : 100

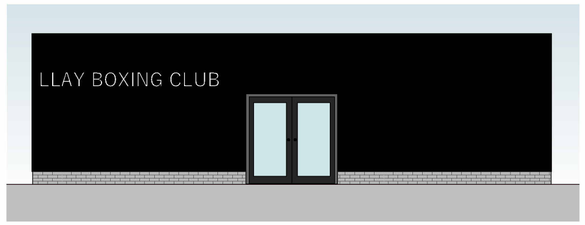


FRONT ELEVATION
SCALE: 1 : 100

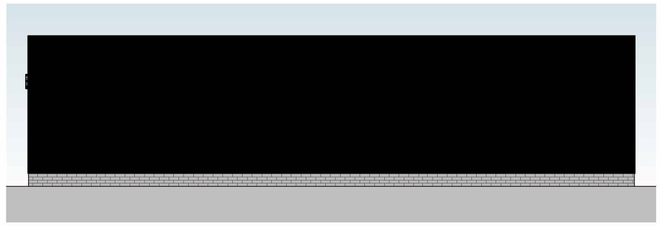

SIDE ELEVATION
SCALE: 1 : 100

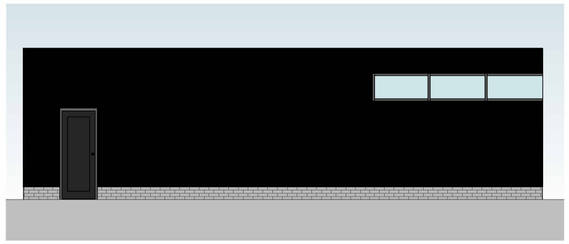


REAR ELEVATION
SCALE: 1 : 100

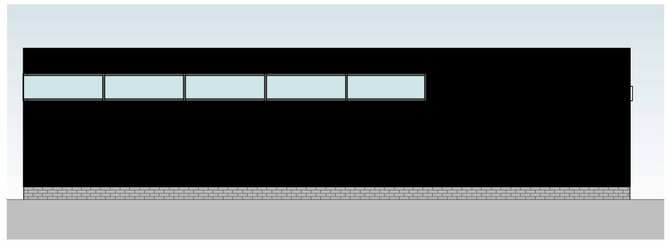


SIDE 2 ELEVATION
SCALE: 1 : 100



PROPOSED - ROOF PLAN
SCALE: 1 : 100

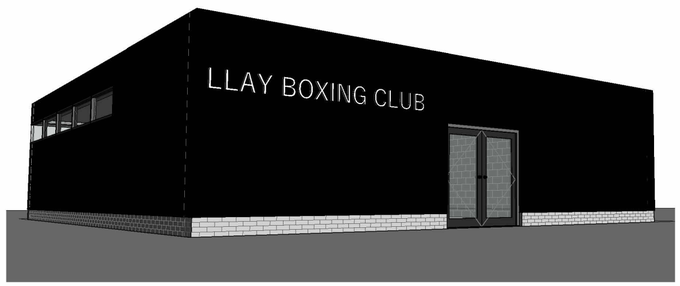

3D VIEW 1

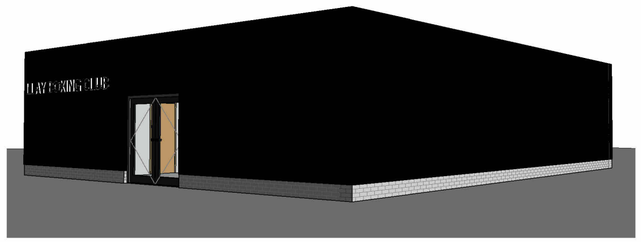

3D VIEW 2

N

0 1 2 3 4 5 m

1:100 @ A2

saer architects

www.saer.wales | 01492 472478 | studio@saer.wales

THIS DRAWING IS COPYRIGHT OF SAER ARCHITECTS LIMITED. CHECK ALL DIMENSIONS ON SITE. DISCREPANCIES TO BE NOTIFIED TO ARCHITECT. ELEMENTS OF STRUCTURE SHOWN ARE INDICATIVE AND FOR GUIDANCE. FINAL DESIGN TO STRUCTURAL ENGINEERS DETAILS AND SPECIFICATION.

PROJECT:
LLAY BOXING CLUB

CLIENT:
SG ESTATES

DRAWING TITLE:
PROPOSED DRAWINGS

DRAWING STATUS:	STATUS:
PLANNING	S3
DRAWING No:	PROJECT No:
LLBC-SAL-01-ZZ-DR-A-0003	P1275
SCALE:	REVISION:
1 : 100@A2	P2