
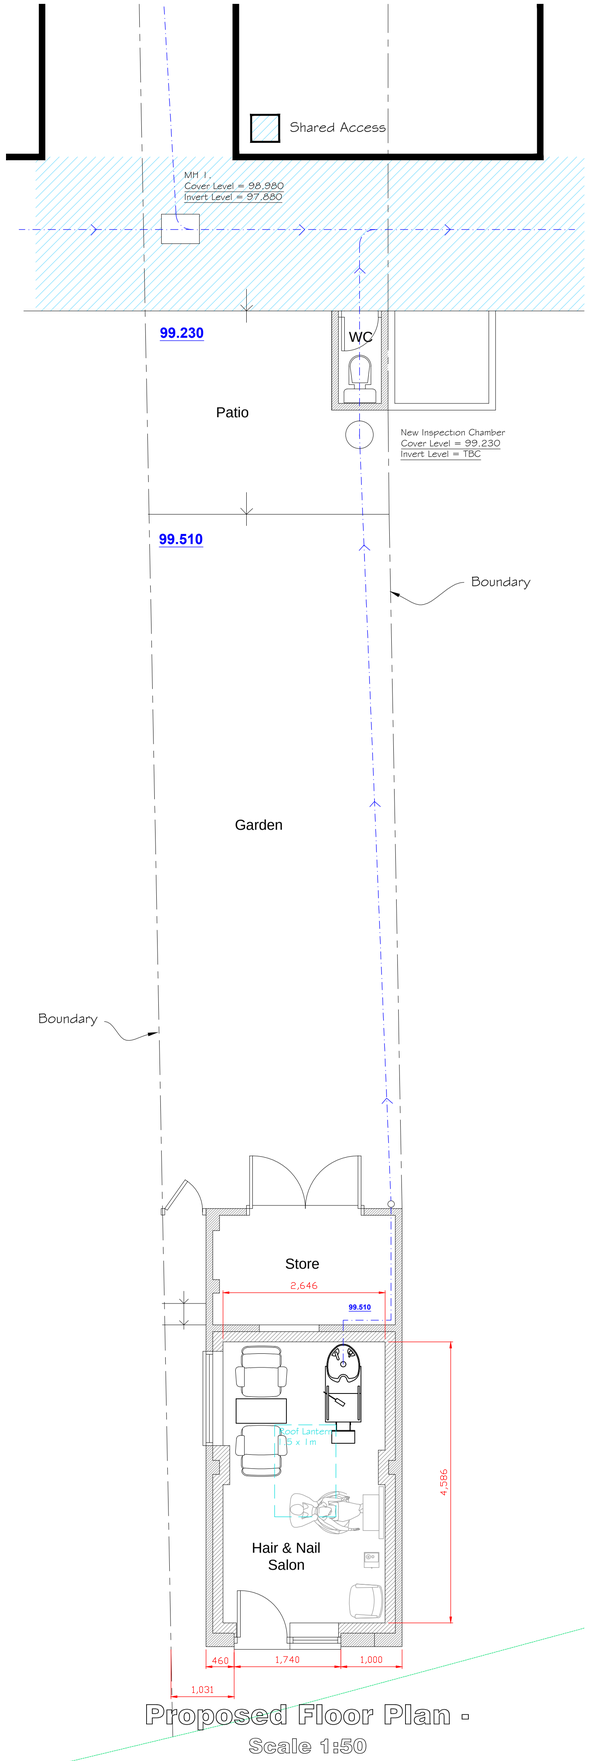



Proposed Floor Plan ▫

Scale 1:50

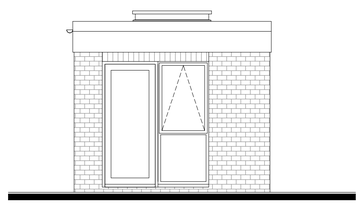


Proposed Front Elevation

1:50

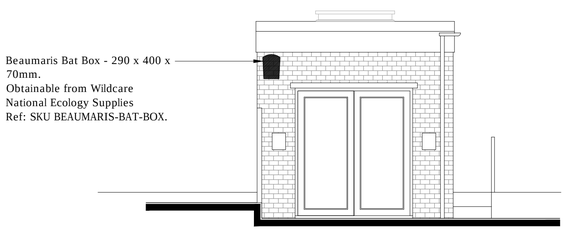


Proposed Rear Elevation

1:50

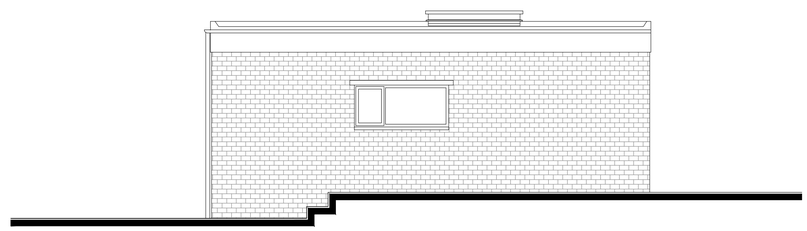


Proposed Side Elevation

1:50

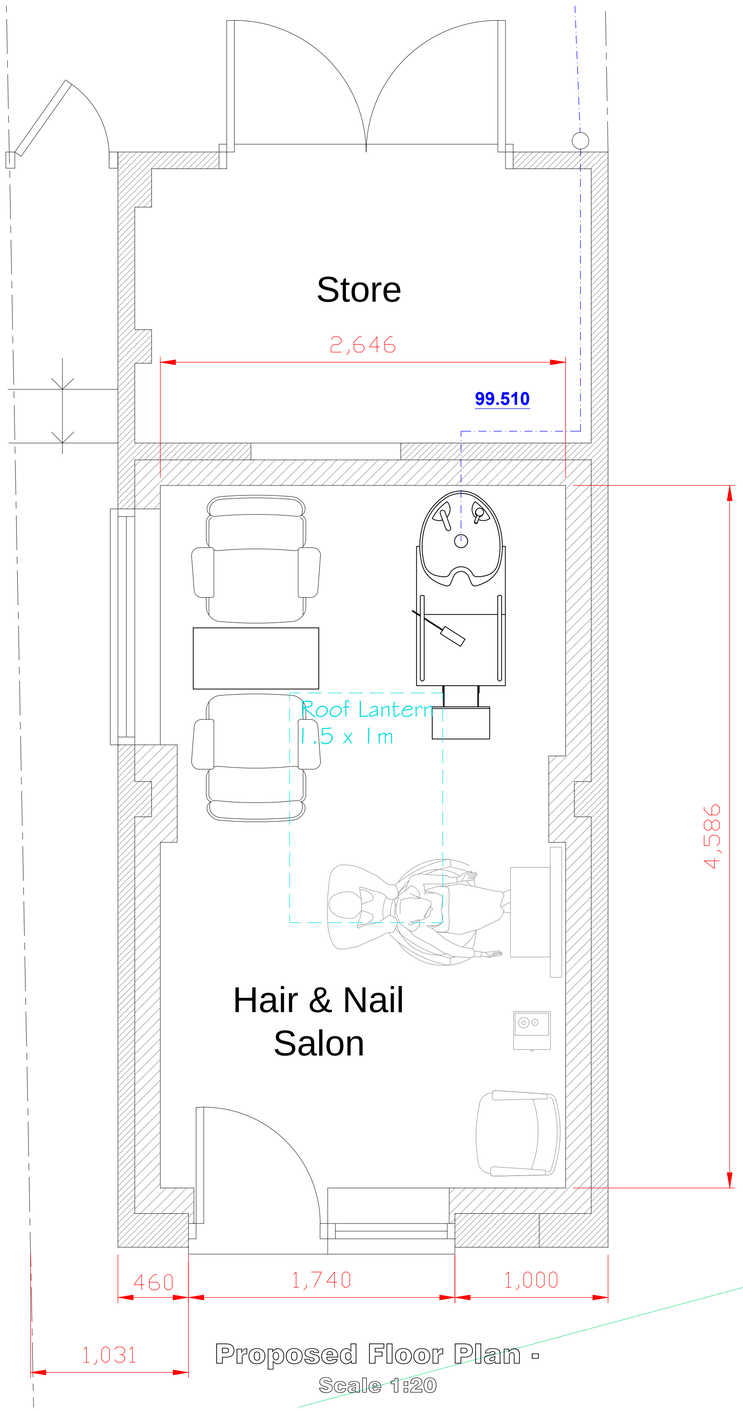

Proposed Floor Plan ▫

Scale 1:20

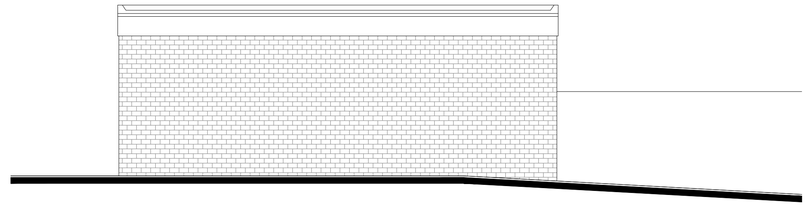

Proposed Side Elevation

1:50



Proposed Site Plan ▫

Scale 1:200

cad
CULLIS•ARCHITECTURAL•DESIGN
partner LABC
25 Sunningdale Close
Wrexham
North Wales
LL13 9QU
T 01978 264376
M 07791 480768
E ajones540@btinternet.com

Client: Mr. & Mrs. Hanmer.

Drawing Title: Proposed Plan, Elevations & Site Plan.

Job Title: Proposed Beauty Salon at 3 Greenfield Terrace, Johnstown.

Date:	Scale:	Rev:	Drg No:
May 2024	1:50 and 1:20 at A1		PD/02