
PLOT 2



PROPOSED FRONT ELEVATION

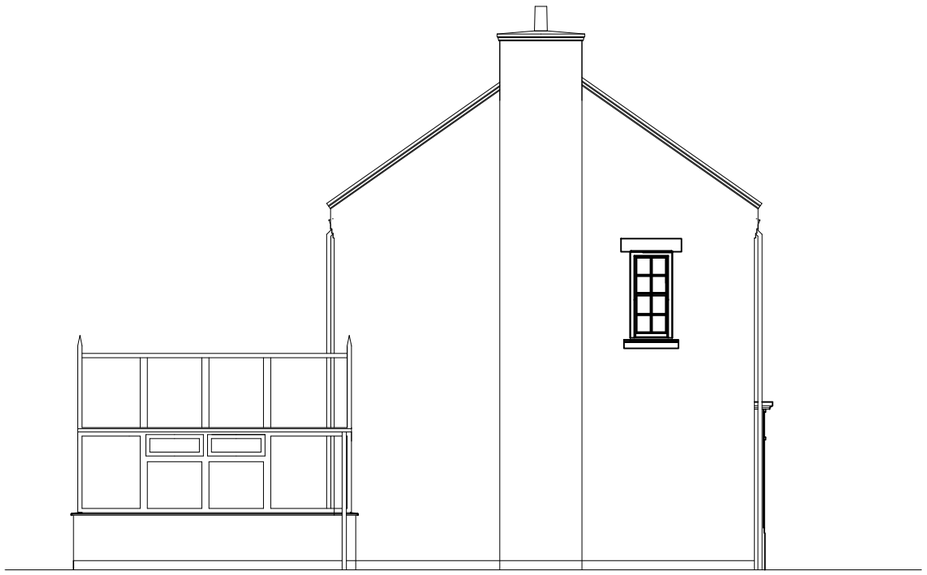

PROPOSED SIDE ELEVATION



PROPOSED REAR ELEVATION



PROPOSED SIDE ELEVATION

DO NOT SCALE FROM THIS DRAWING
ALL DIMENSIONS MUST BE CHECKED ON SITE BY CONTRACTOR PRIOR TO CONSTRUCTION.

THE COPYRIGHT OF THIS DRAWING BELONGS TO HOWCROFT HOMES (WYNNSTAY) LTD AND SHALL NOT BE USED OR REPRODUCED IN ANY FORM WITHOUT ITS EXPRESS PERMISSION.

REVISION	DATE	DESCRIPTION

CLIENT:	HOWCROFT HOMES (WYNNSTAY) LIMITED
PROJECT:	WYNNSTAY HALL
ADDRESS:	WYNNSTAY HALL WALLED GARDEN
DRAWING TITLE:	PROPOSED ELEVATIONS
SCALE: 1:100	DATE: MARCH 2024
DRAWING NO:	WYNN_24_1004

Tempus Design and Build Limited
Office 1, Acorn Business Centre, Acorn Court,
Leigh, WN7 3DD
T 01942 676878