


HUNTER
STABLES

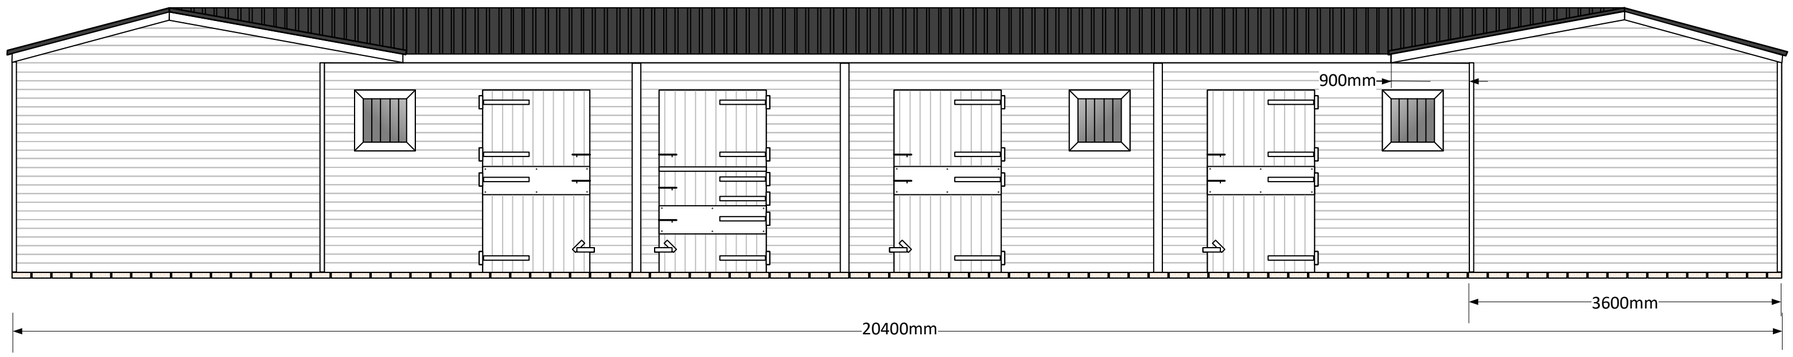


FRONT ELEVATION

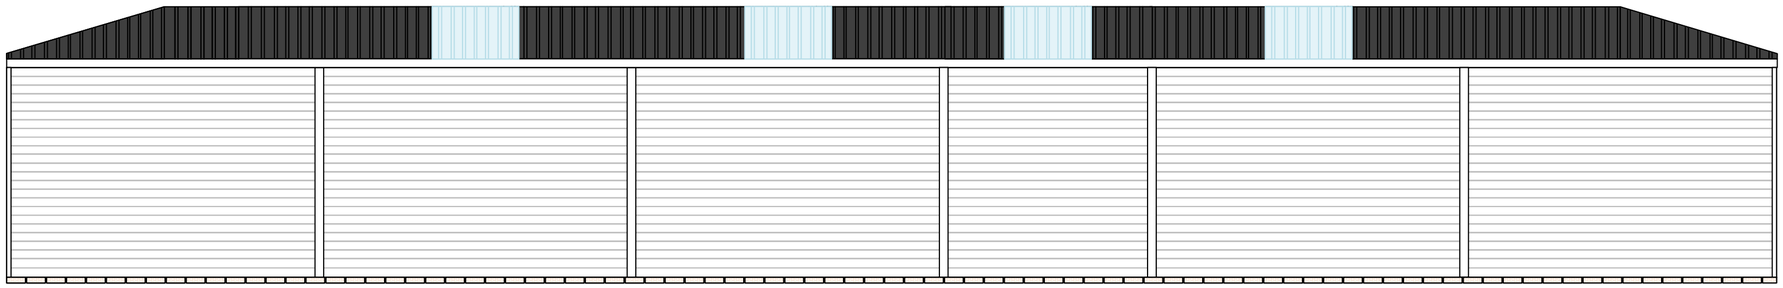

REAR ELEVATION

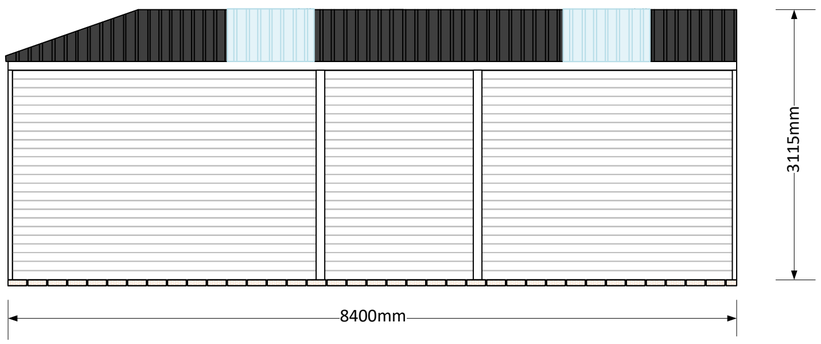

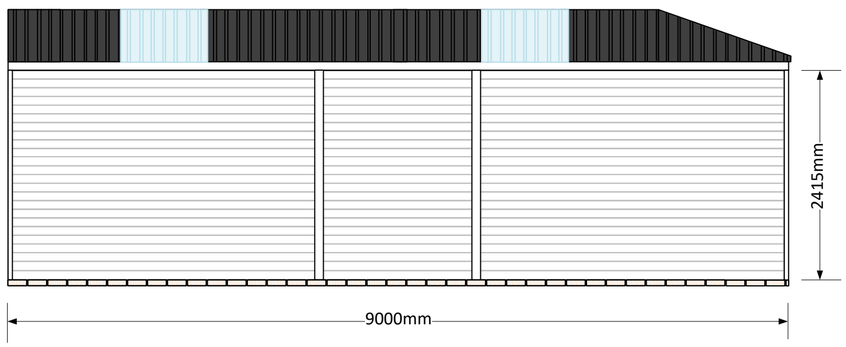

SIDE ELEVATIONS

0 1m 2m 3m

A2 drawing @ 1:50 scale

TITLE	U-SHAPED STABLE BLOCK FOR D. BRERETON THOMAS
DATE	MARCH 2024
REVISION	1.0
SCALE	1: 50
DRAWN BY	JJ