

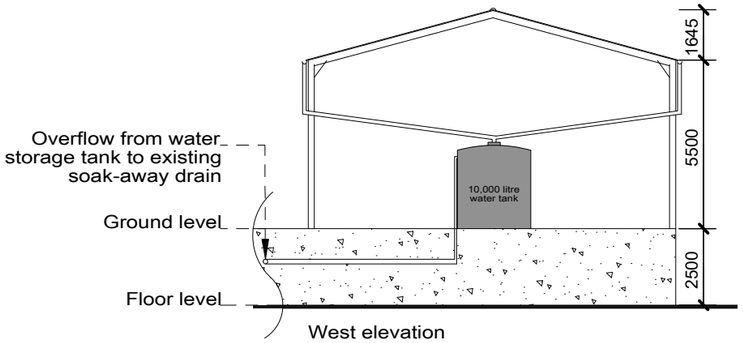



West elevation

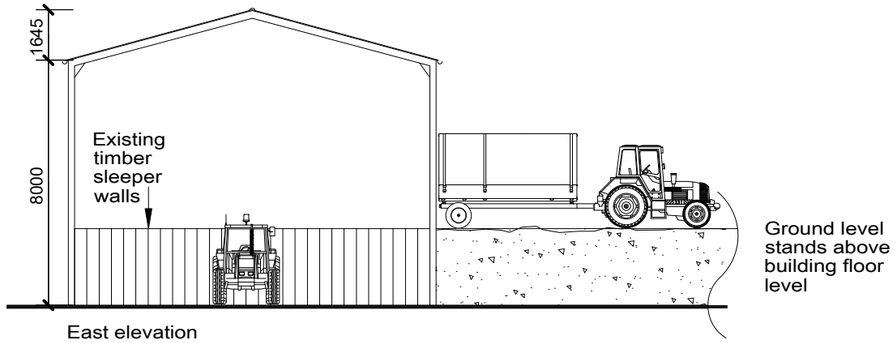


East elevation

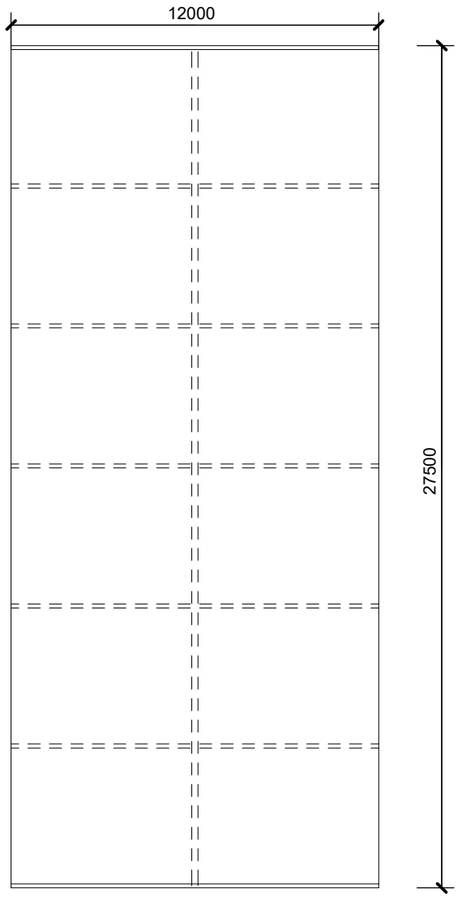

Plan

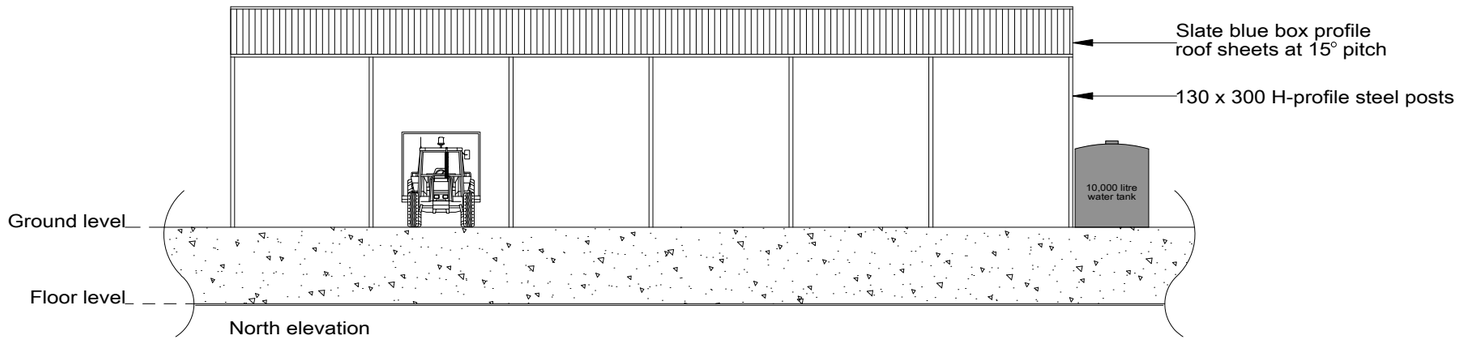

North elevation

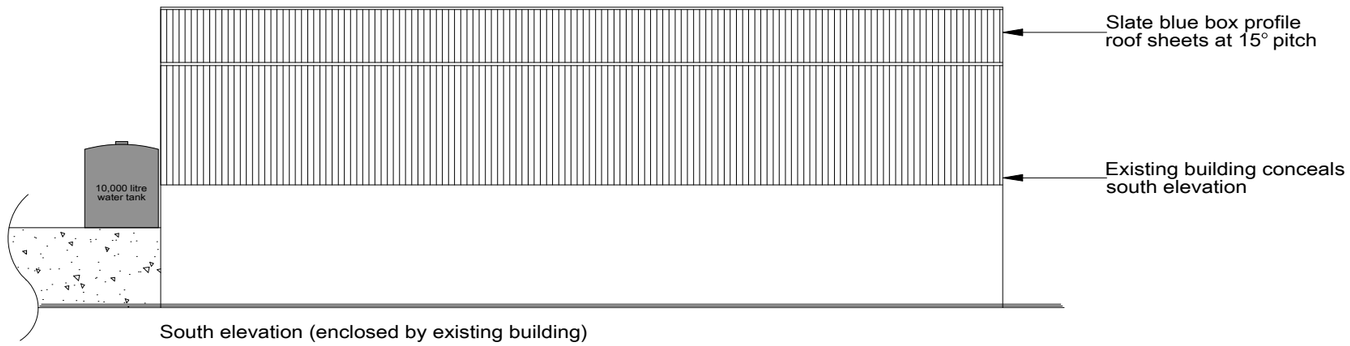

South elevation (enclosed by existing building)

Bowen Chartered Surveyors
35 Bailey Street
Oswestry
Shropshire, SY11 1PX

CLIENT	T Hughes
PROJECT	Caeagwynion, Chirk
DRAWING	Proposed Elevations and Plan
DRG. No	01
REVISION	-
SCALE	1/200 @ A3
DATE	May 2024