




Front Elevation

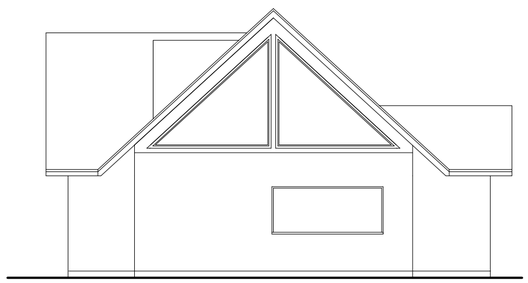

Side Elevation

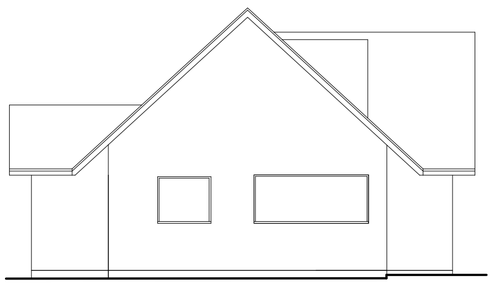

Side Elevation

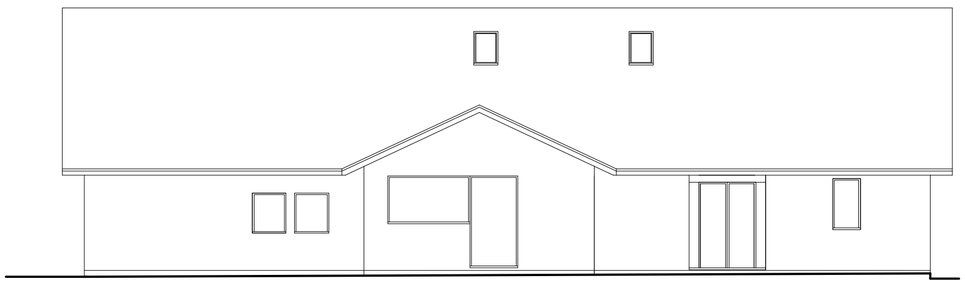

Rear Elevation

Rev	Date	Detail	Initial

Project:

Proposed Alterations to,
71 Hillock Lane,
Marford, Wrexham,
LL12 8YG

Title:	Scale: (A2)
Existing: Elevations	1:100


Drawn By:	Date:
A.Valentine	Aug 2023
Drawing No:	**Sheet:**
B173/001	3 of 3

blueprint
architectural services

partner LABC

Office 3K4,
Redwither Business Tower,
Wrexham. LL13 9XT
Tel: 01978 356500
www.blueprintarchitectural.com

© copyright all rights reserved

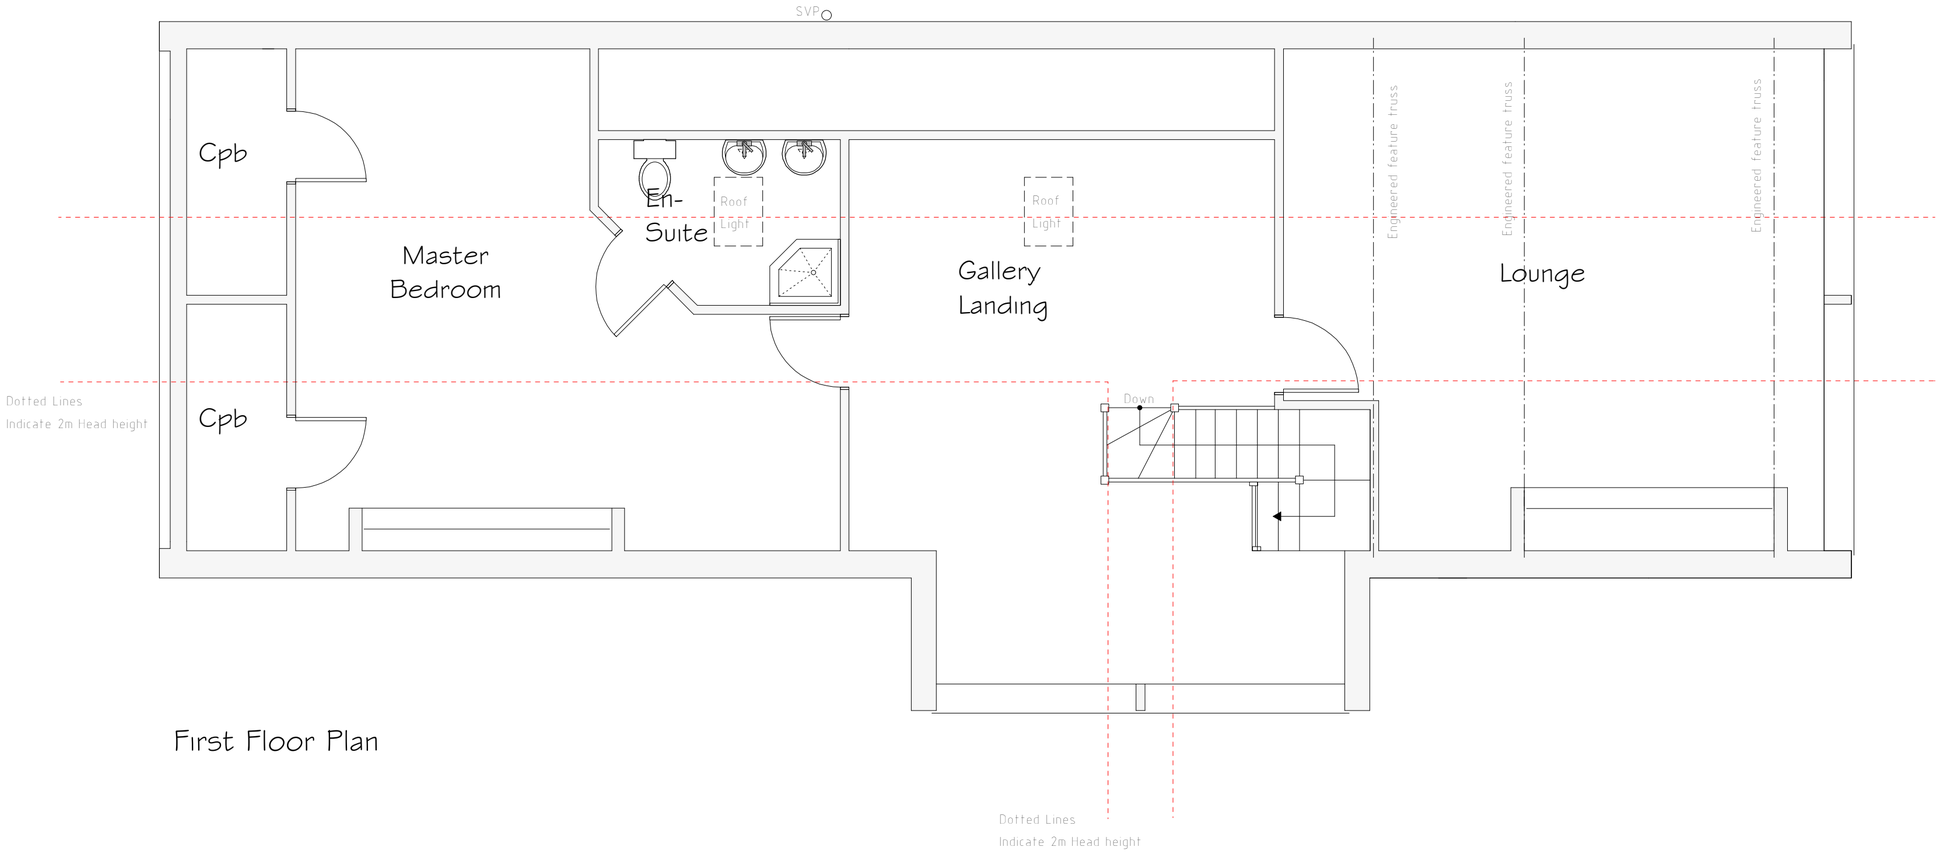

First Floor Plan

Services Key

MH Existing Man Hole Position

Existing Rain Water Gully (RWG) Position

Existing Back Inlet (BIG) Gully Position

Existing Soil Vent Pipe (SVP) Position

Rev	Date	Detail	Initial

Project:

Proposed Alterations to,
71 Hillock Lane,
Marford, Wrexham,
LL12 8YG

Title: Existing: First Floor

Scale: (A2) 1:50

Drawn By: A.Valentine

Date: Aug 2023

Drawing No: B173/001


Sheet: 2 of 3

blueprint
architectural services

partner LABC

Office 3K4,
Redwither Business Tower,
Wrexham. LL13 9XT
Tel: 01978 356500
www.blueprintarchitectural.com

© copyright all rights reserved

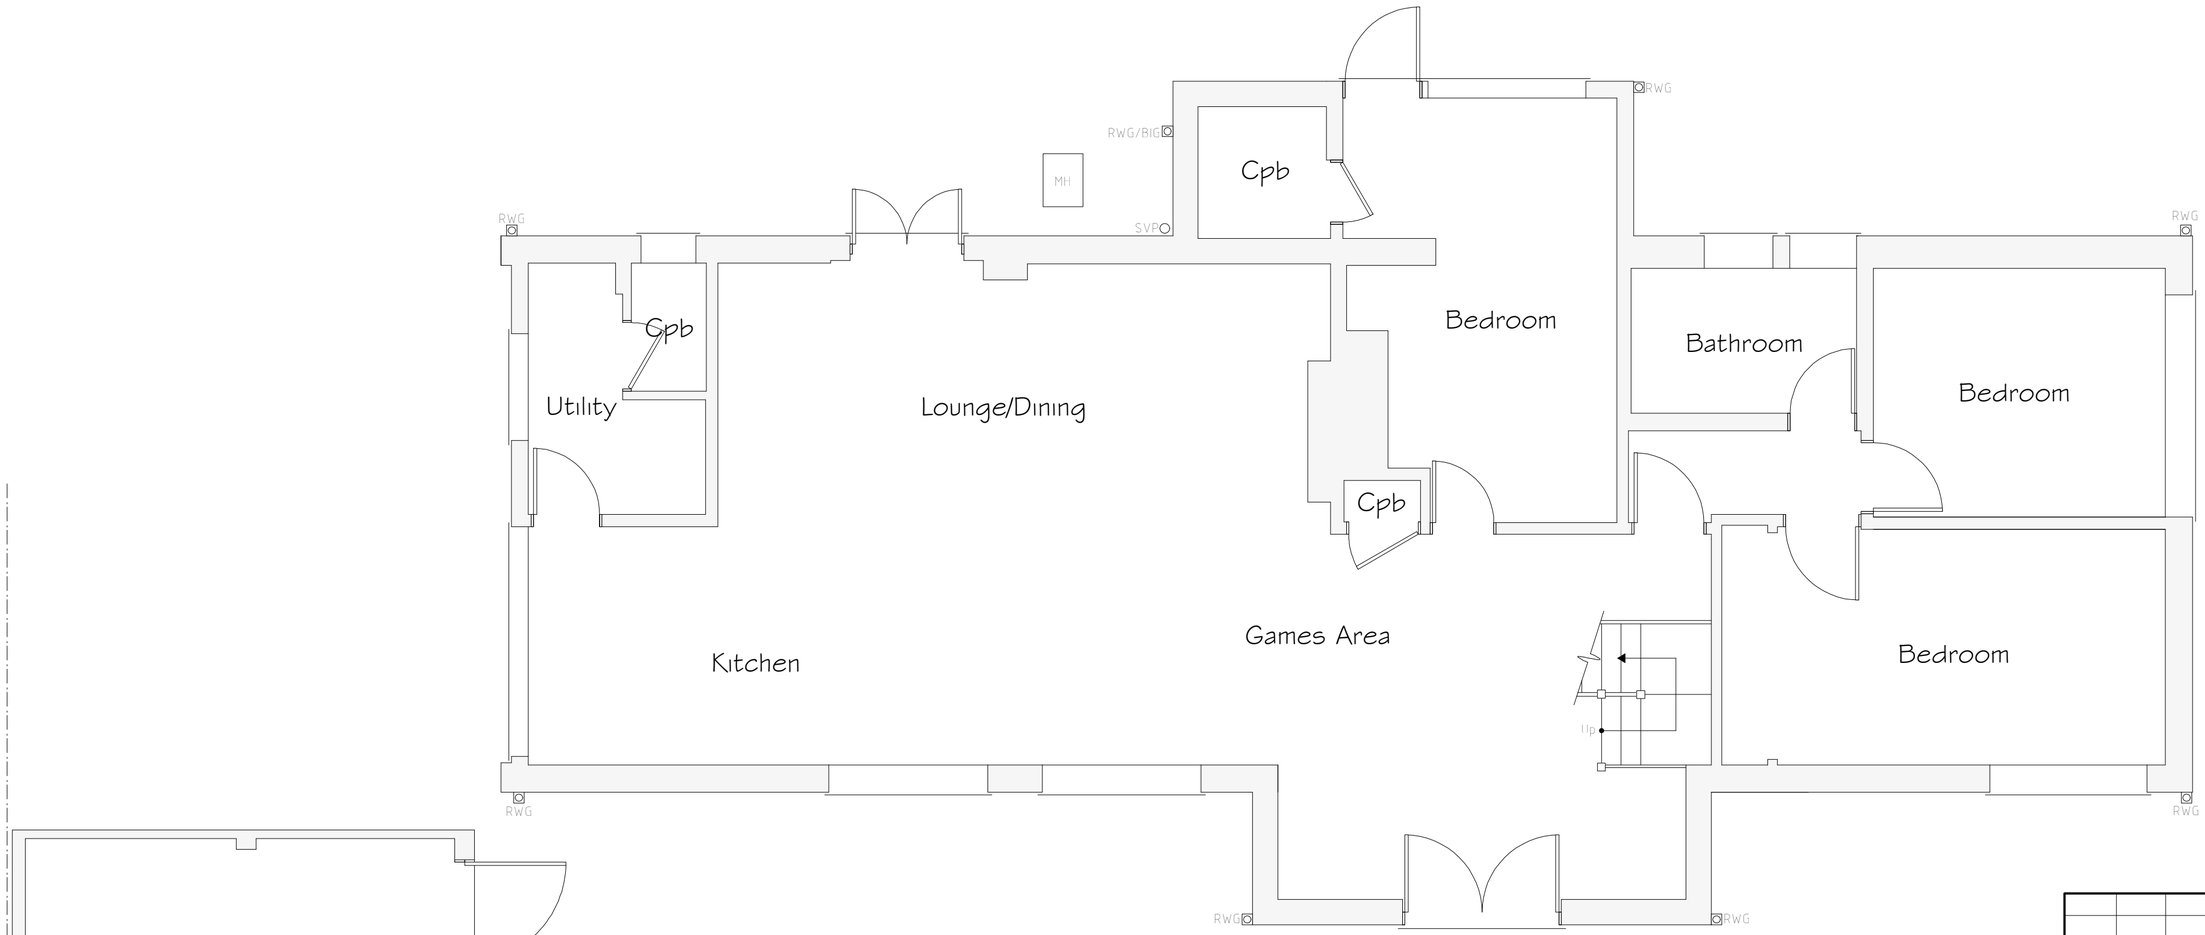

Ground Floor Plan

Rev	Date	Detail	Initial

Project:
Proposed Alterations to,
71 Hillock Lane,
Marford, Wrexham,
LL12 8YG

Title:	Scale: (A2)
Existing: Ground Floor	1:50

Drawn By:	Date:
A.Valentine	Aug 2023
Drawing No:	**Sheet:**
B173/001	1 of 3

Services Key

- MH — Existing Man Hole Position
- Existing Rain Water Gully (RWG) Position
- Existing Back Inlet (BIG) Gully Position
- Existing Soil Vent Pipe (SVP) Position

blueprint
architectural services

partner LABC

Office 3K4,
Redwither Business Tower,
Wrexham. LL13 9XT
Tel: 01978 356500
www.blueprintarchitectural.com
© copyright all rights reserved