



PART SITE PLAN 1:200

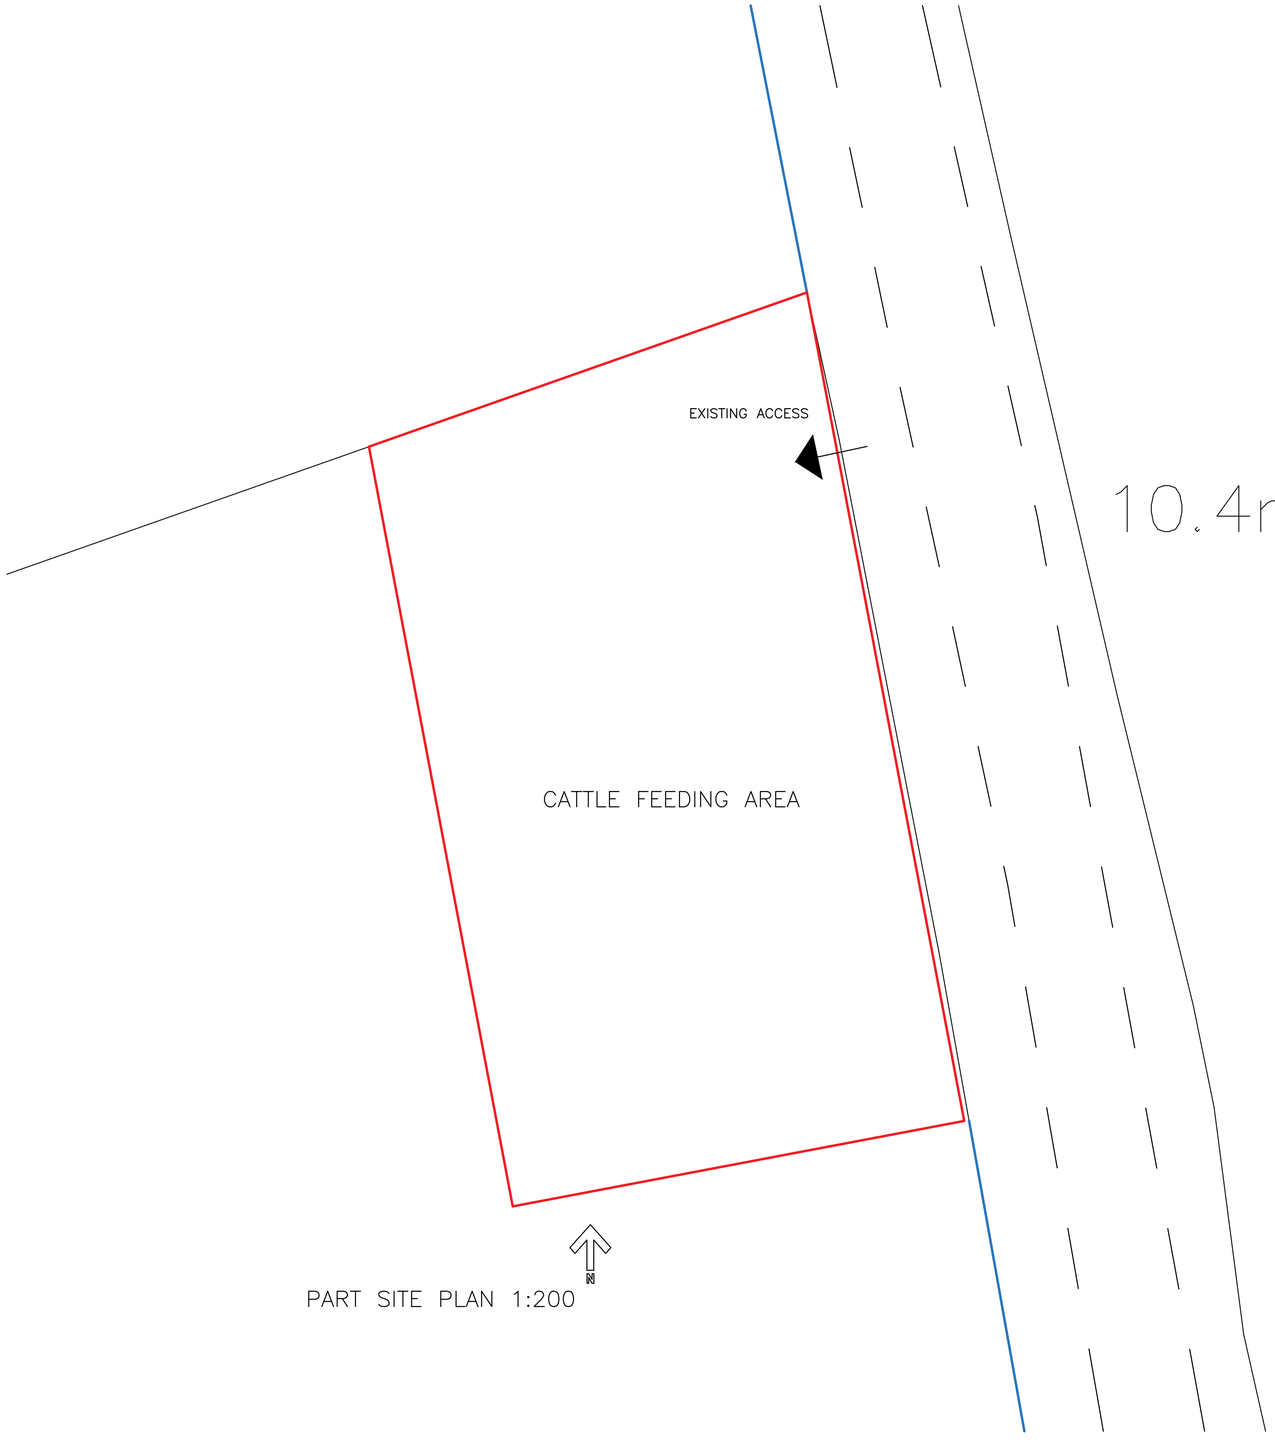

SITE LOCATION PLAN 1:2500

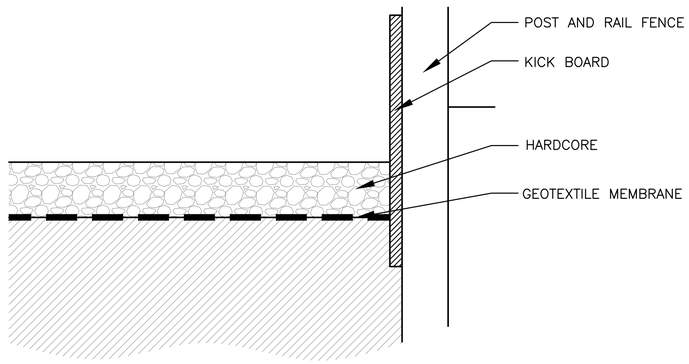

TYPICAL SECTION THROUGH CATTLE FEEDING AREA 1:10

Rev	Date	Info

beeston aspinall architects
Architects and Building Consultants
The Studio, Fir Tree Farm, Fir Tree Lane, Chorley, Cheshire, CW5 8JX
Tel: 01270 524896 Email: info@ba-architects.co.uk
Web: www.ba-architects.co.uk

Client
Mrs O. Starkey

Project
Proposed Cattle Feeding Area, Lower Park Farm, Parkside, Wrexham, LL12 0BN

Scale/Sheet Size	Drawn	Date
As Shown @ A1	A. Edwards	Aug 2023

Drawing Title
Proposed Site Plans

Drawing Number	Revision
2767.P1	N/A

This drawing is copyright. Figured dimensions are to be followed. DO NOT SCALE DRAWING. Any discrepancy must be reported to the Designer immediately and before proceeding.