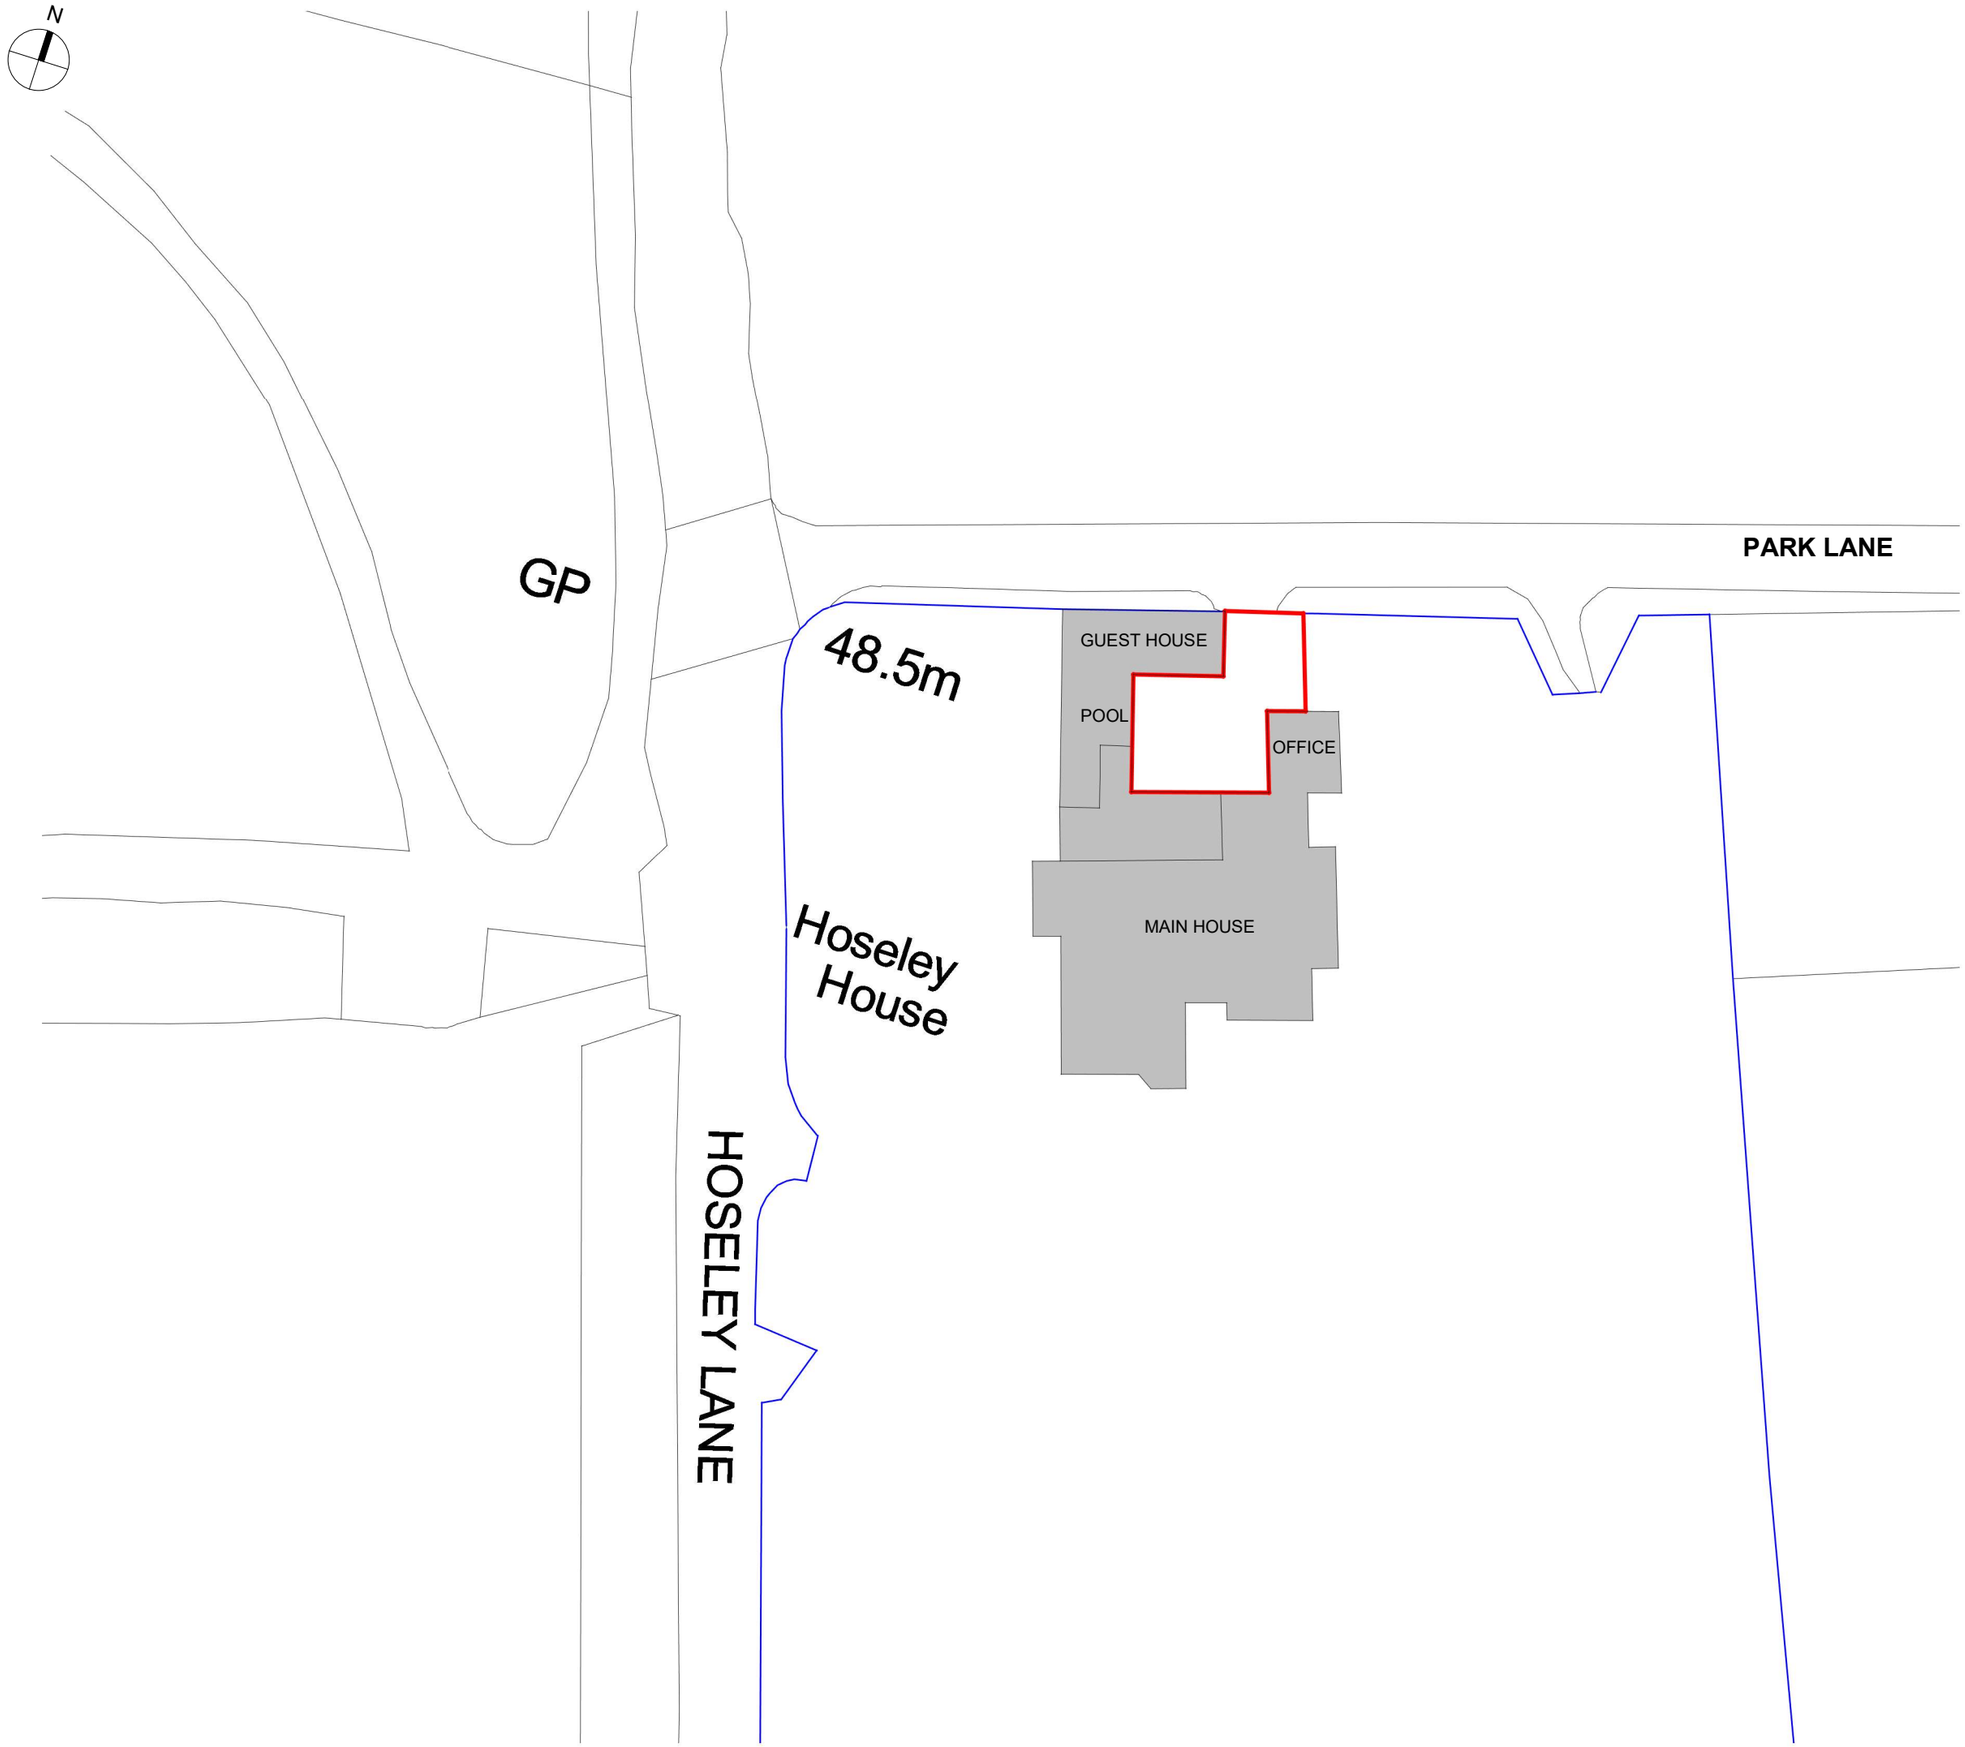



# Arch.Haus

Arch Haus Studio
e: mail@arch.haus
t: 07879 693 165

| | |
|---|---|
| Client: | Mr & Mrs Green |
| Project Name: | Hoseley House |
| Project Ref: | 24002 |
| Project Address: | Hoseley House, Marford, LL12 8YD |

Notes:

Revision:

| | | |
|---|---|---|
| P1 | 17/05/2024 | Planning Issue |

Drawing Status:

| | | | |
|---|---|---|---|
| Sheet Name: | EXISTING SITE PLAN | | |
| Sheet Number: | L(02)001 | Date: | 17/05/24 |
| Drawn by: | TPG | Rev: | P1 |
| Checked by: | | Scale: | 1 : 500 |

All dimensions to be checked on site. Figured dimensions to be read in preference to scaled. Arch.Haus accepts no responsibilty for any unauthorised amendments to the drawing and does not permit unauthorised copying of the drawing.This drawing is copyright and remains the property of Arch.Haus unless otherwise agreed.