

This drawing is copyright and may not be reproduced in whole or part without written authority.
The Harris Group Ltd does not accept liability for any deviation to our drawings or specification.

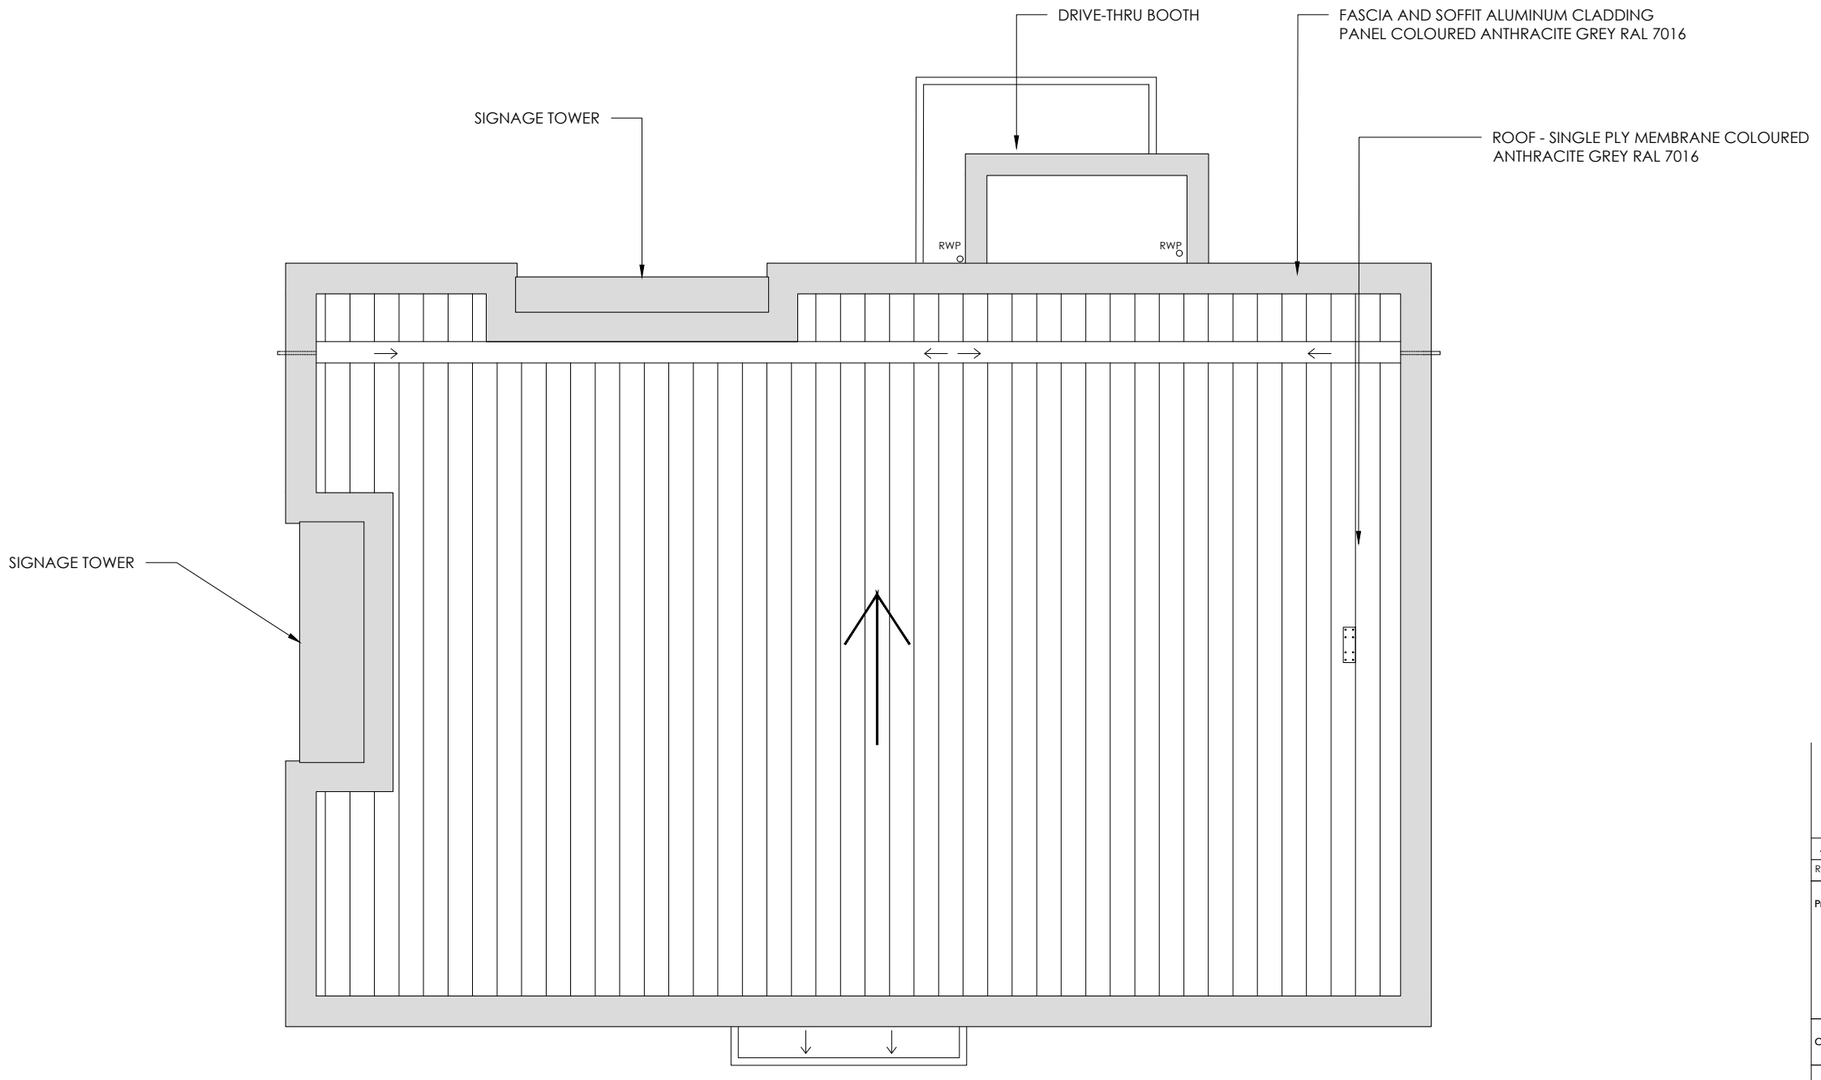

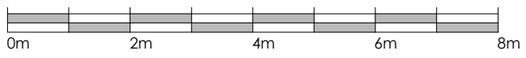

ALL SIGNAGE SHOWN INDICATIVELY AND SUBJECT TO A SEPARATE ADVERTISE APPLICATION

02 PROPOSED ROOF PLAN
1:100



CAD file reference CAD FILE REFERENCE

Rev	Date	Description	Rev By	Chk'd By
A	18.03.24	Material updated	JT	DRW

Project Title	PROPOSED DEVELOPMENT BORDER RETAIL PARK WREXHAM LL13 8NG
Client	WAYPOINT ASSET MANAGEMENT
Status	PLANNING
Scale	1:100 — Drawing Size A3
Date	08/02/2024 — Drawn By JT — Checked DRW
Drawing Title	PROPOSED ROOF PLAN
Job-Dwg No	18980-113 — Rev A

2 St. Johns North,
Wakefield, WF1 3QA
t. 01924 291800

Carvers Warehouse, 77 Dale Street,
Manchester, M1 2HG
t. 0161 2388555

The Old Rectory, 79 High Street,
Newport Pagnell, MK16 8AB
t. 01908 211577

101 London Road,
Reading, RG1 5BY
t. 0118 9507700

10 Gees Court, St Christophers Place,
London, W1U 1JJ
t. 0207 4091215

THE HARRIS PARTNERSHIP
ARCHITECTS
www.harrispartnership.com