
This drawing is copyright and may not be reproduced in whole or part without written authority.
The Harris Group Ltd does not accept liability for any deviation to our drawings or specification.

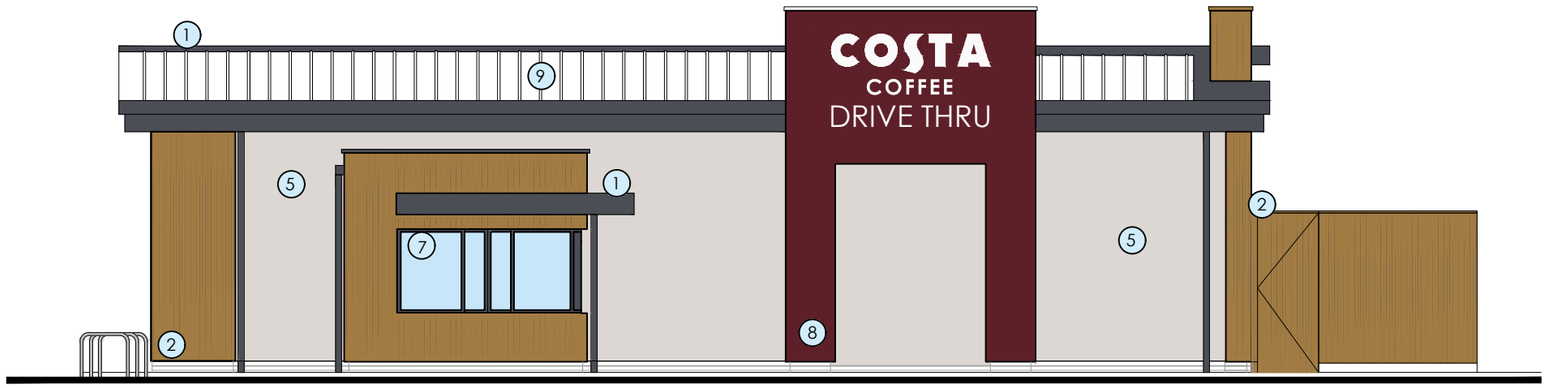


DRIVE-THRU BOOTH

01 PROPOSED WEST ELEVATION
1:100

MATERIAL KEY:

1. FASCIAS AND SOFFIT ALUMINIUM CLADDING PANEL COLOURED ANTHRACITE GREY REF RAL 7016.
2. BRITISH WESTERN RED CEDAR PROFILE WITH 15MM SPACING CLADDING. CLADDING PATTERN TO RUN VERTICAL IN ALL AREAS.
3. LOUVRES FINISH RAL 9010.
4. STAFFORDSHIRE SMOOTH BLUE BRICKWORK WITH LIGHT GREY MORTAR.
5. THRU COLOUR RENDER - COLOUR RAL 9010 WHITE.
6. SERVICE DOOR - POWDER COATED STEEL DOORS AND FRAMES- COLOUR RAL 7016.
7. GLAZING COLOUR ANTHRACITE GREY RAL 7016.
8. THRU COLOUR RENDER - COLOUR RED PANTONE 209C.
9. ROOF - SINGLE PLY MEMBRANE COLOURED ANTHRACITE GREY RAL 7016

ALL SIGNAGE SHOWN INDICATIVELY AND SUBJECT TO A SEPARATE ADVERTISE APPLICATION

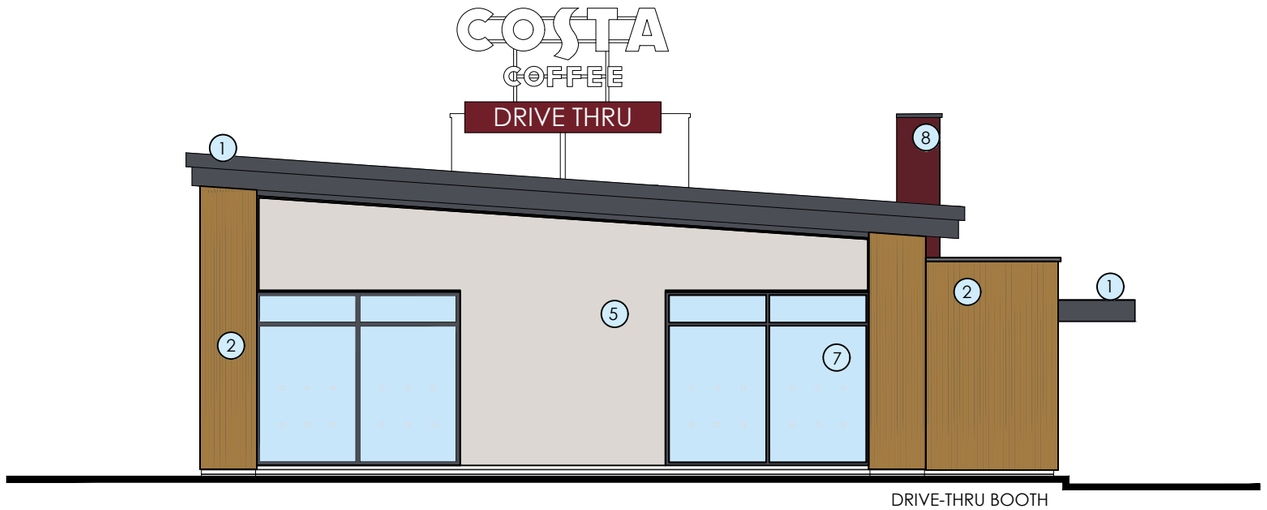

DRIVE-THRU BOOTH

02 PROPOSED NORTH ELEVATION
1:100

0m 2m 4m 6m 8m

CAD file reference CAD FILE REFERENCE

Rev	Date	Description	Rev By	Chk'd By
A	18.03.24	Key updated	JT	DRW

Project Title	PROPOSED DEVELOPMENT BORDER RETAIL PARK WREXHAM LL13 8NG
Client	WAYPOINT ASSET MANAGEMENT
Status	PLANNING
Scale	1:100 — Drawing Size A3
Date	08/02/2024 — Drawn By JT — Checked DRW
Drawing Title	PROPOSED ELEVATIONS (2 OF 2)
Job-Dwg No	18980-115 — Rev A

2 St. Johns North,
Wakefield, WF1 3QA
t. 01924 291800

Carvers Warehouse, 77 Dale Street,
Manchester, M1 2HG
t. 0161 2388555

The Old Rectory, 79 High Street,
Newport Pagnell, MK16 8AB
t. 01908 211577

101 London Road,
Reading, RG1 5BY
t. 0118 9507700

10 Gees Court, St Christophers Place,
London, W1U 1JJ
t. 0207 4091215

THE HARRIS PARTNERSHIP
ARCHITECTS
www.harrispartnership.com