
PROPOSED ELEVATIONS

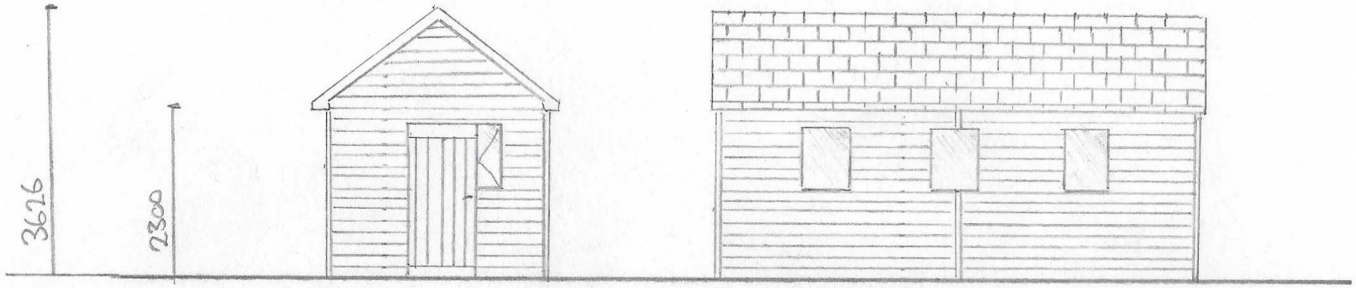

SIDE ELEVATION


3048

FRONT ELEVATION

6401

ROOF TO BE COVERED IN FELT ROOF SHINGLES

WALL BOARDS 205mm x 32m FEATHER EDGE FINISHED WITH CUPRINOL DUSKY GEM (GREY) PAINT

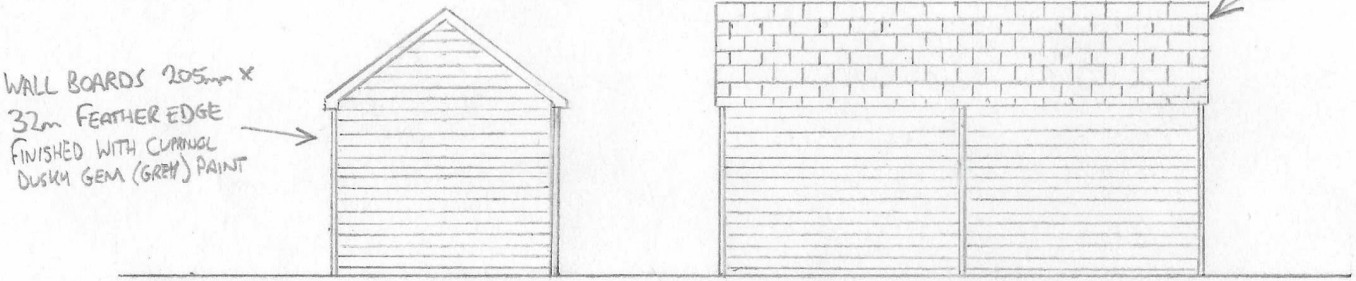

SIDE ELEVATION

REAR ELEVATION

SCALE 1:100 @ A4

NOTES

KEY :

Rev	Date	Revisions	Name
Drawn by : TS		Date : 27/6/24	

STONEYHURST
GRANGE ROAD
BRONINGTON
WHITCHURCH
SHROPSHIRE
SY133HL

THOMAS JUPE

Job Title :
NON-MATERIAL AMENDMENT TO P/2021/0352 AMEND MATERIALS & LAYOUT

Drawing Title :
PROPOSED ELEVATIONS OF GARDEN ROOM

Drg No :

Scale : AS SHOWN

Rev :