



FLOOR PLAN

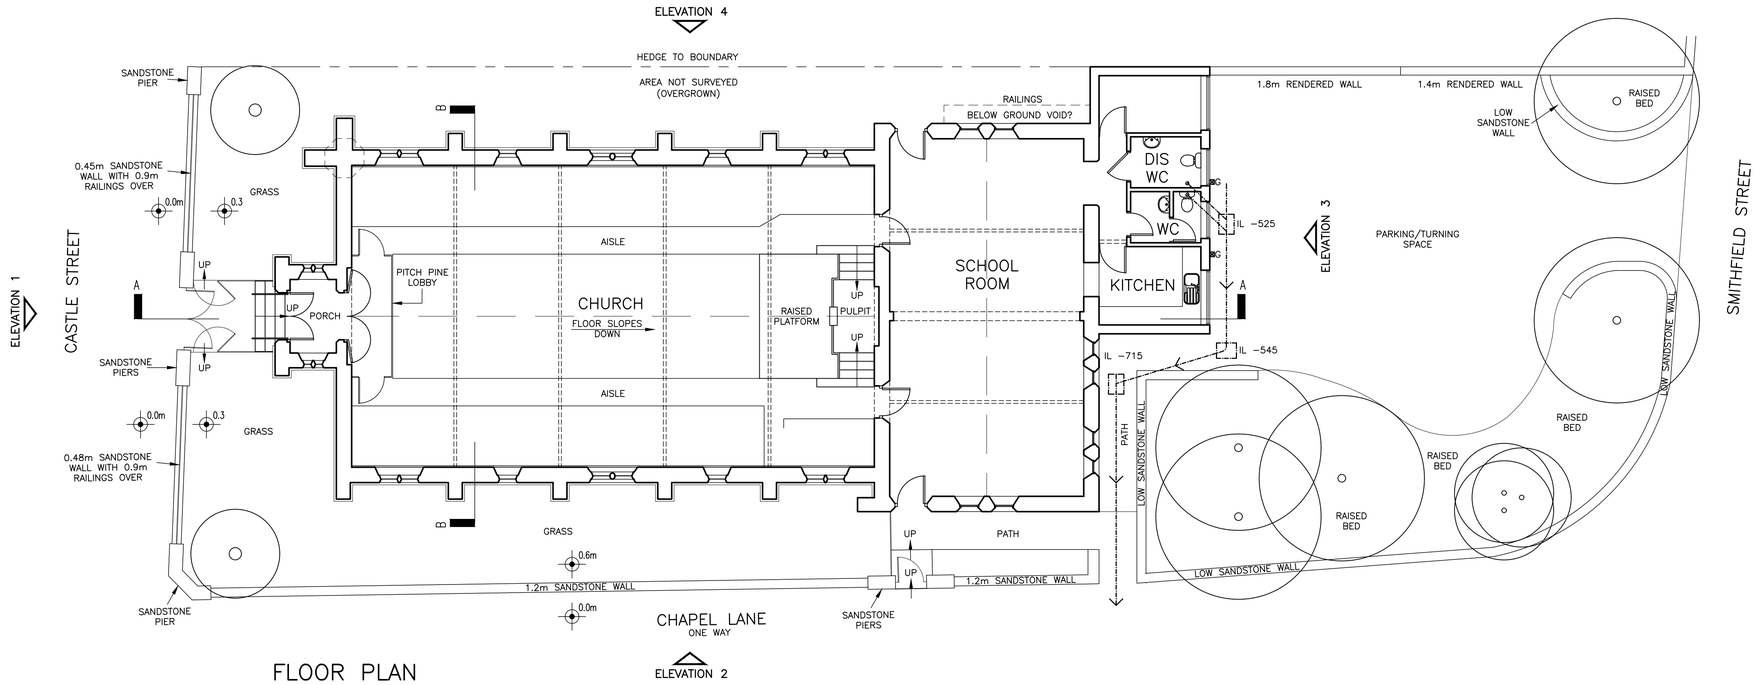


BOUNDARY WALL TO CASTLE STREET



BOUNDARY WALL TO CHAPEL LANE

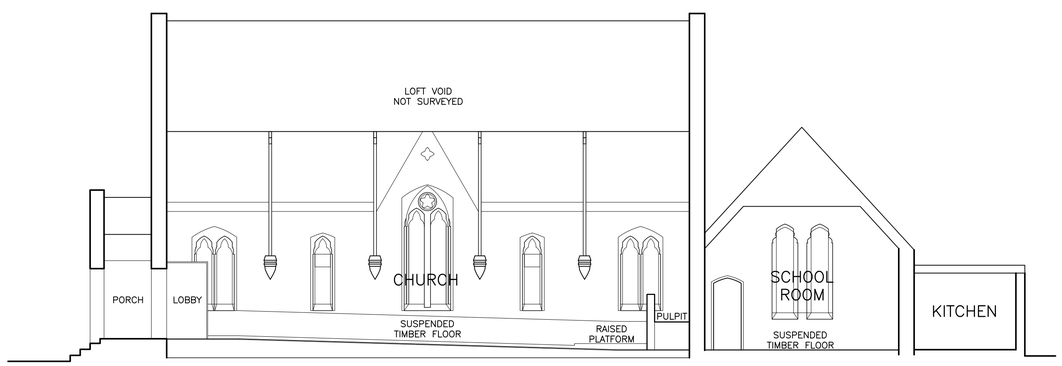

SECTION A–A

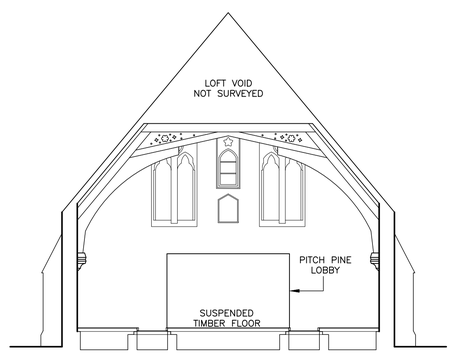

SECTION B–B

NOTES:

THIS DRAWING IS THE PROPERTY OF McCORMICK ARCHITECTURE LTD AND COPYRIGHT IS RESERVED BY THEM. THE DRAWING IS NOT TO BE COPIED OR DISCLOSED BY OR TO ANY UNAUTHORISED PERSONS WITHOUT THE WRITTEN CONSENT OF McCORMICK ARCHITECTURE LTD. McCORMICK ARCHITECTURE LTD TAKE NO RESPONSIBILITY FOR ANY DIMENSIONS OBTAINED BY SCALING FROM THIS DRAWING. IF NO DIMENSION IS SHOWN THE RECIPIENT MUST ASCERTAIN THE DIMENSION SPECIFICALLY FROM THE ARCHITECT OR BY SITE MEASUREMENT. CONTRACTORS TO CHECK ALL DIMENSIONS ON SITE AND TO REPORT ANY DISCREPANCIES. ELECTRONIC ISSUE VERSIONS OF THIS DRAWING ARE NOT TO BE CHANGED BY RECIPIENTS OR 3rd PARTIES.

NOTE:
THIS DRAWING IS FOR INFORMATION PURPOSES ONLY

Revision:	By:	Date:	Chckd:
C	DCI	15/01/24	PM

EXISTING TREES UPDATED.

Revision:	By:	Date:	Chckd:
B	DCI	19/12/23	PM

SECTIONS UPDATED TO SHOW EXISTING SUSPENDED TIMBER FLOOR STRUCTURE.

Revision:	By:	Date:	Chckd:
A	DCI	22/11/23	PM

EXISTING FOUL WATER DRAINAGE ADDED.

McCORMICK
ARCHITECTURE
THE MOORINGS, ROWTON BRIDGE ROAD,
CHRISTLETON, CHESTER, CH3 7AE
TEL: 01244 332020
email:info@mccormick-architecture.co.uk
web:www.mccormick-architecture.co.uk

Client:
GARY CONWAY

Project:
FORMER PRESBYTERIAN CHURCH
HOLT

Detail:
SURVEY DRAWING
EXISTING FLOOR PLAN & SECTIONS

Status:
FOR INFORMATION

Drawn By:	Date:	Scale:
DCI	27/10/23	1:100 @ A1
Checked By:	**Date:**	**Signature:**
PM	27/10/23	P. McCORMICK
Job No:	**Drg No:**	**Revision:**
4235/1	A(050)05	C