
Notes

1. All sizes to be checked on site by the contractor prior to preparation of shop drawings or fabrication of parts
2. This drawing should not be scaled. Any discrepancies to be brought to the immediate attention of the architect.

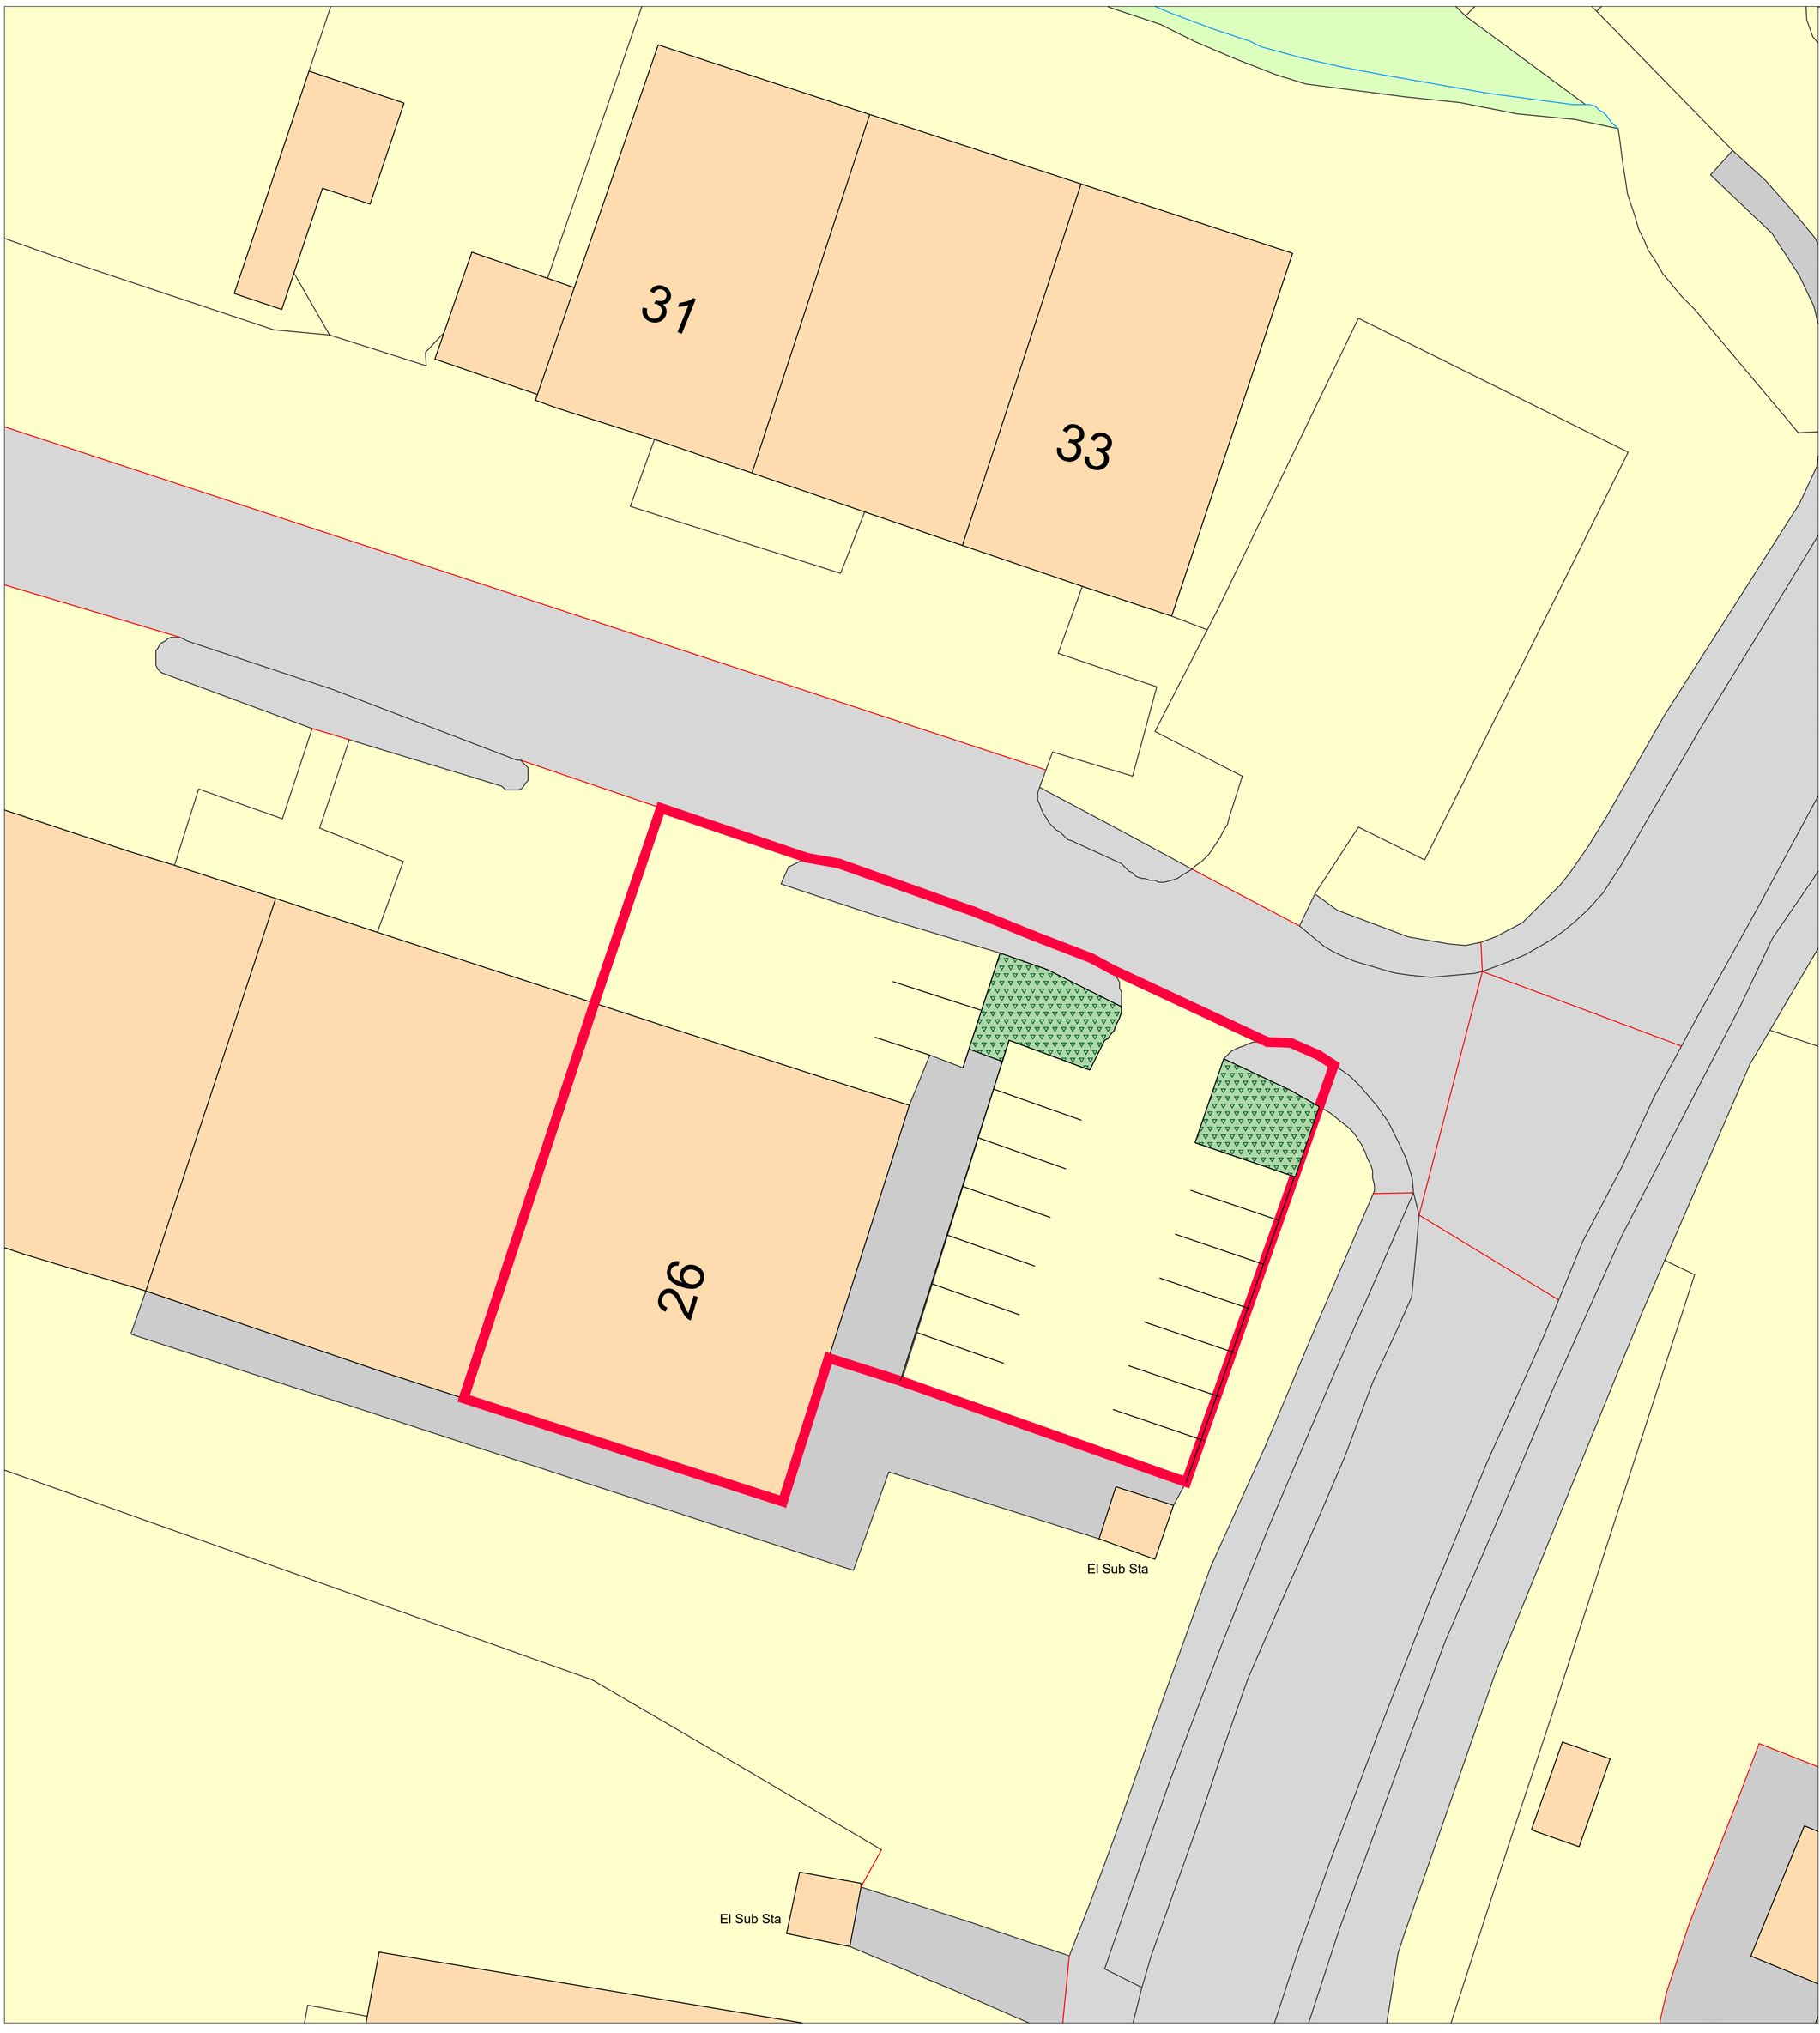

N

0 2 4 10 20m

1:200

PLANNING

Rev.	Description	By	Date

Opfer Logan Architects
130 Cubie Street / Glasgow / G40 2AF / Scotland
t : (0141) 332 9300 f : (0141) 342 2299 e : info@olarchitects.com

Client DAYS RENTAL

Project ABENBURY WAY, WREXHAM

Title SITE PLAN AS EXISTING

Project No. 22457

Scale 1:200 @ A1

Drawing No. PL–SP–00 Rev.

Date JUNE 2024

Drawn By. NC Checked by: JO

COPYRIGHT OF DESIGN & DRAWING RESERVED
Unauthorised copying, distribution or receipt of this drawing without the written consent of OLA Ltd may constitute an infringement of copyright. If in doubt please contact OLA Ltd