

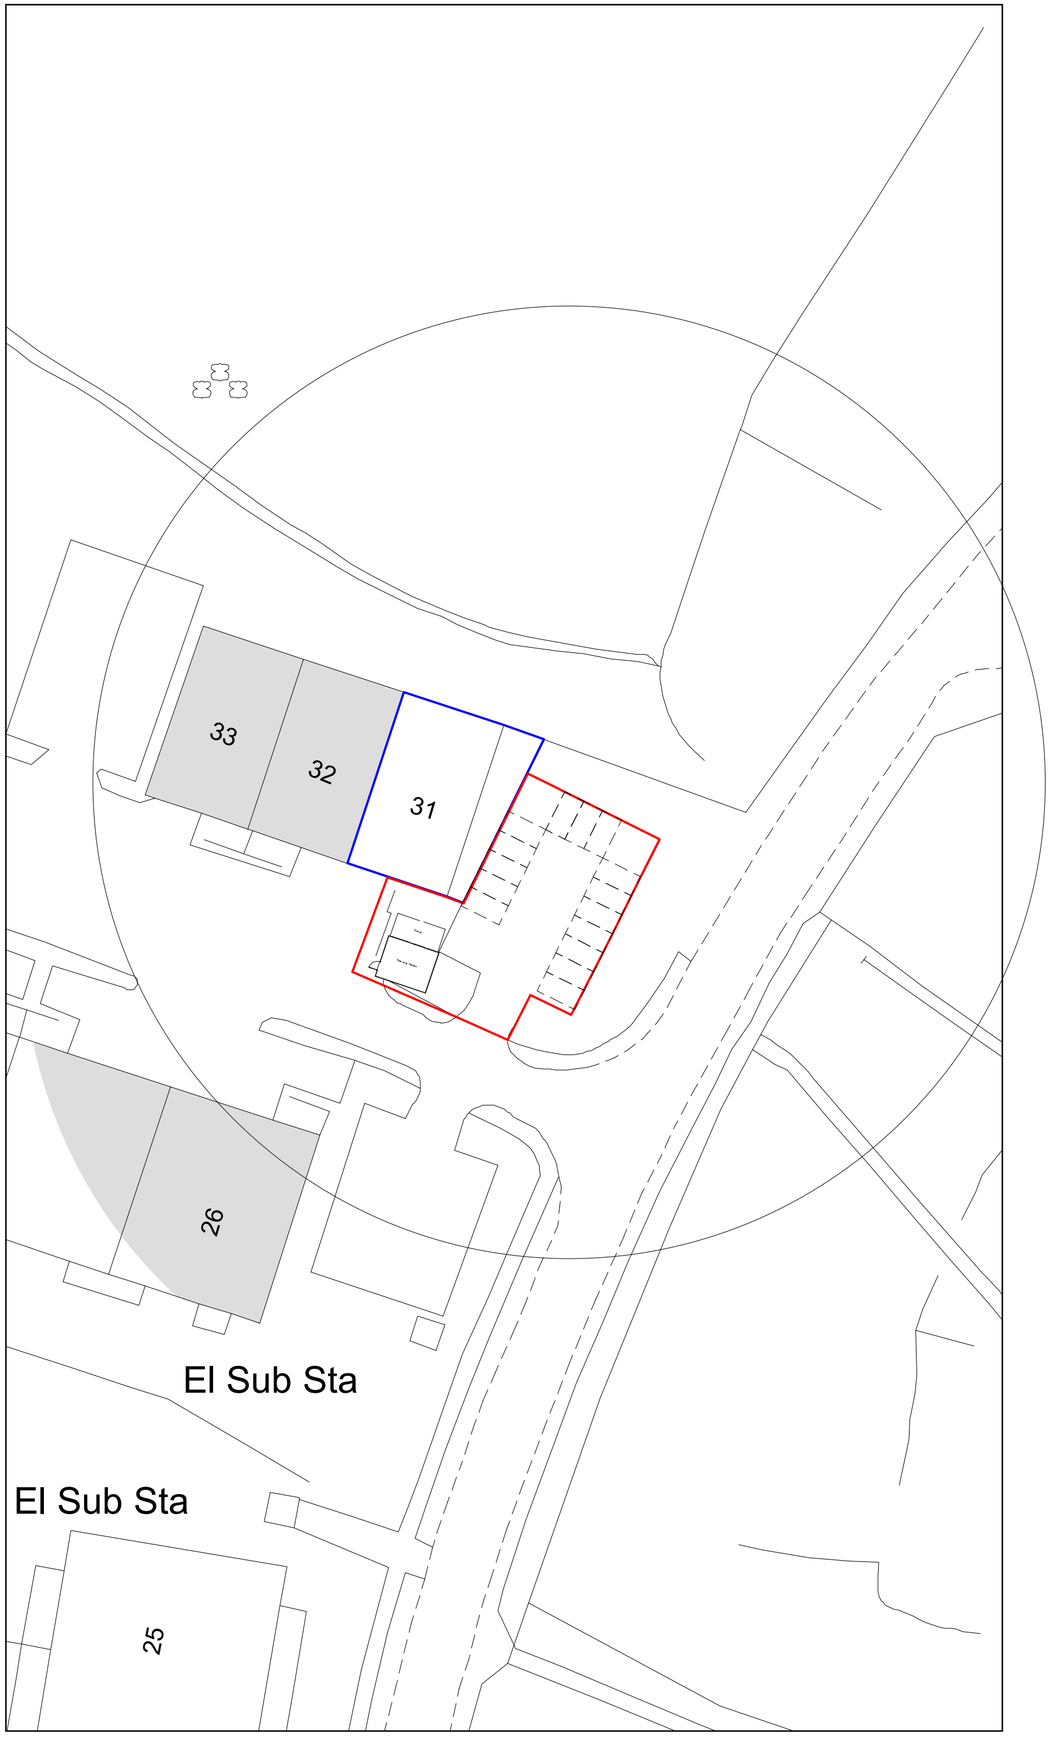


Site Plan 1:500

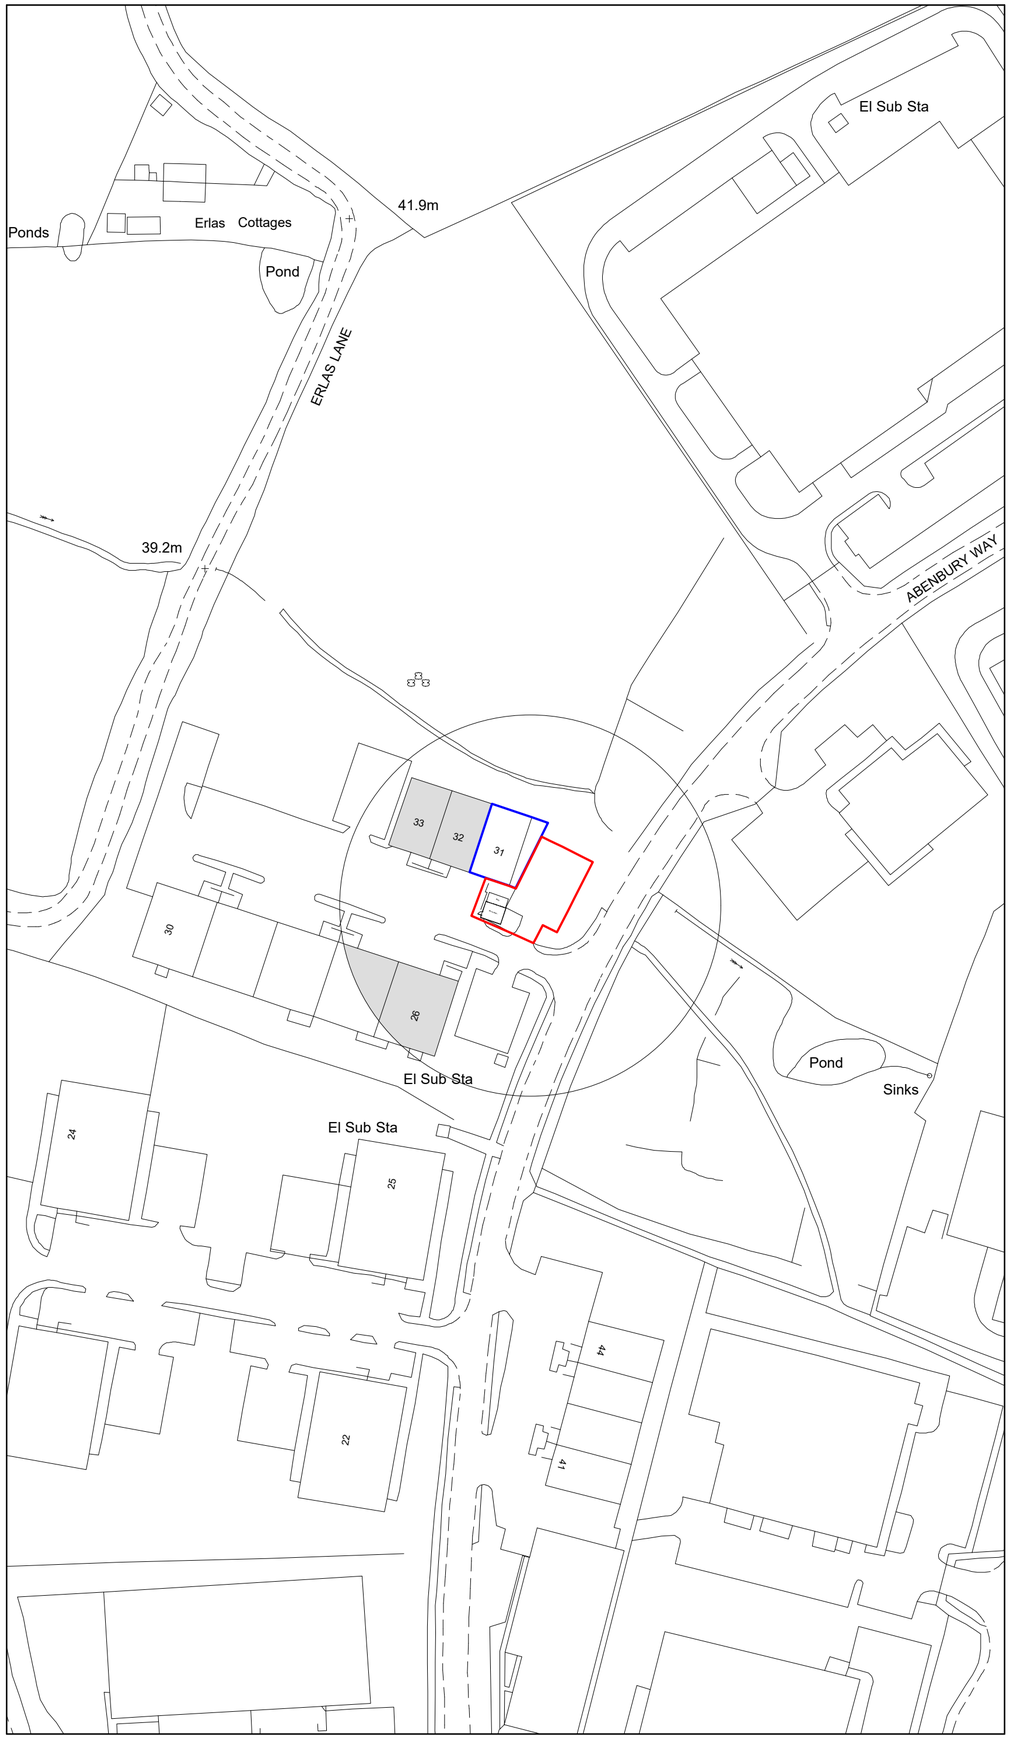

Location Plan 1:1250

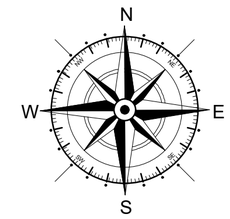

Key

- Surrounding Buildings
- Application Site
- Land owned by applicant

Rev	Date	Detail	Initial

Project: Proposed Alterations to Bicks Chicks
31 Abenbury Way,
Wrexham Ind Est,
LL13 9UZ

Title:	Scale: (A2)
Planning: Site & Location Plan	1:500 & 1:1250
Drawn By: L. Fowles	Date: June 2024
Drawing No: B181/003	Sheet: 1 of 1

blueprint
architectural services

partner LABC

Office 3K4,
Redwither Business Tower,
Wrexham. LL13 9XT
Tel: 01978 356500
www.blueprintarchitectural.com

© copyright all rights reserved