

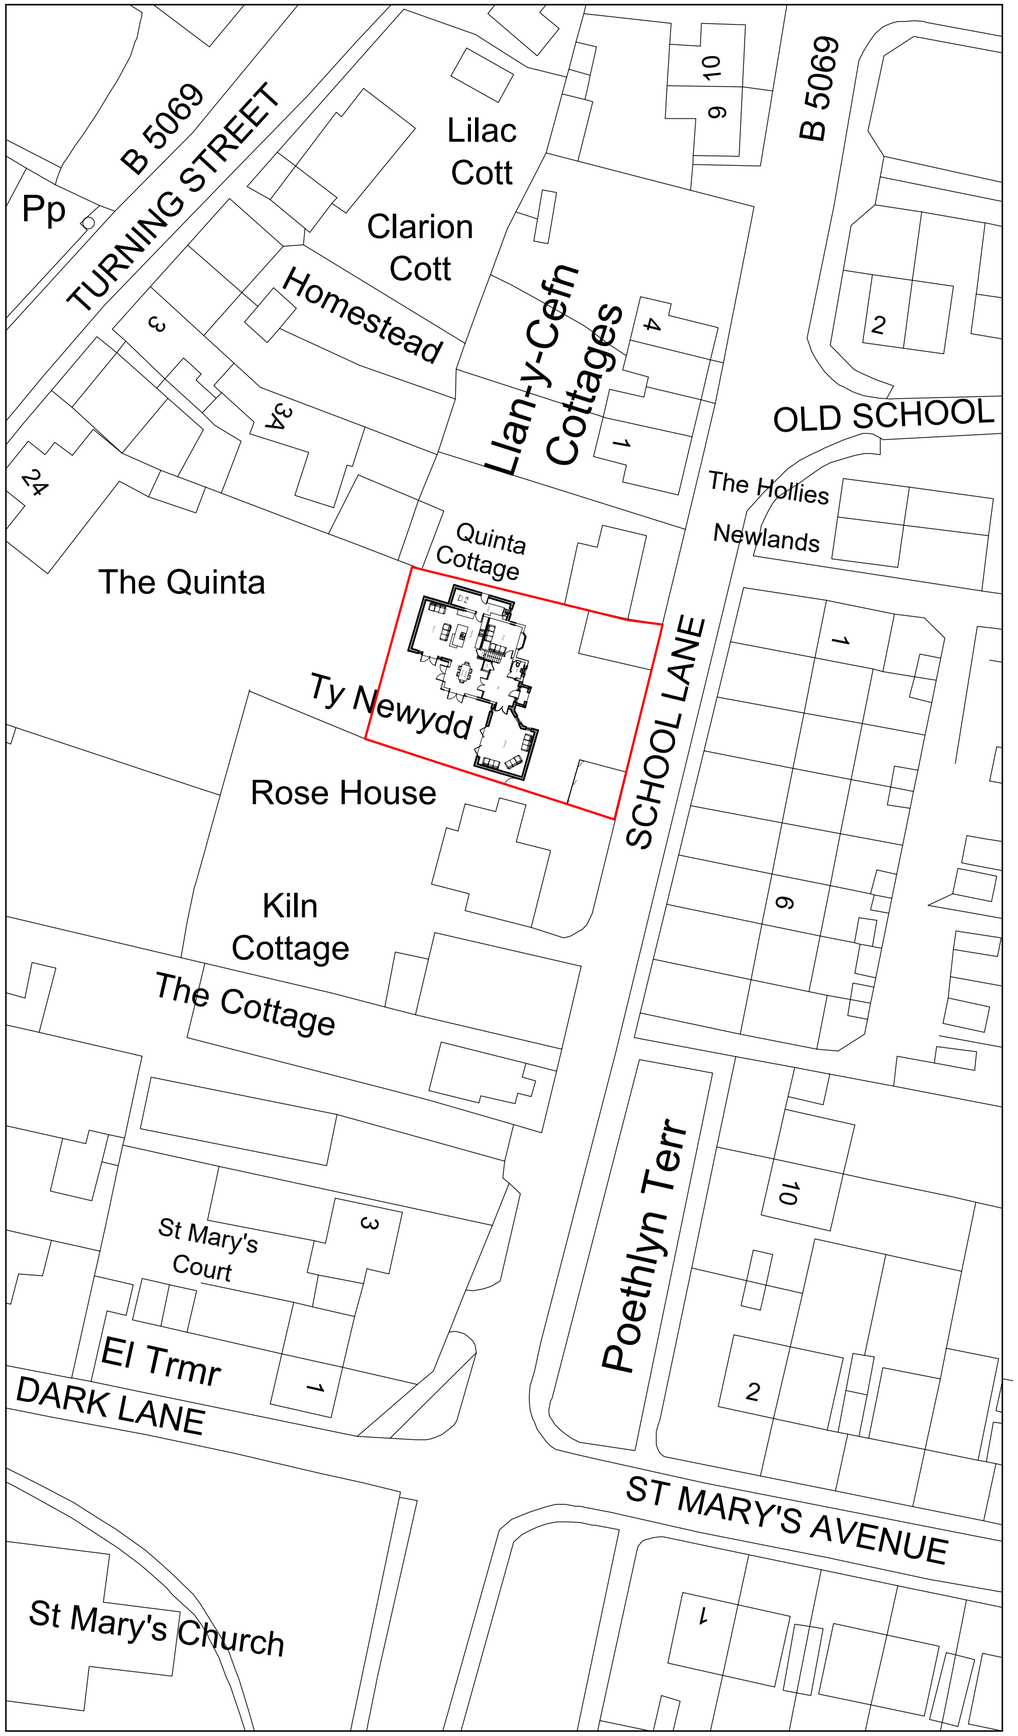



Site Plan 1:500

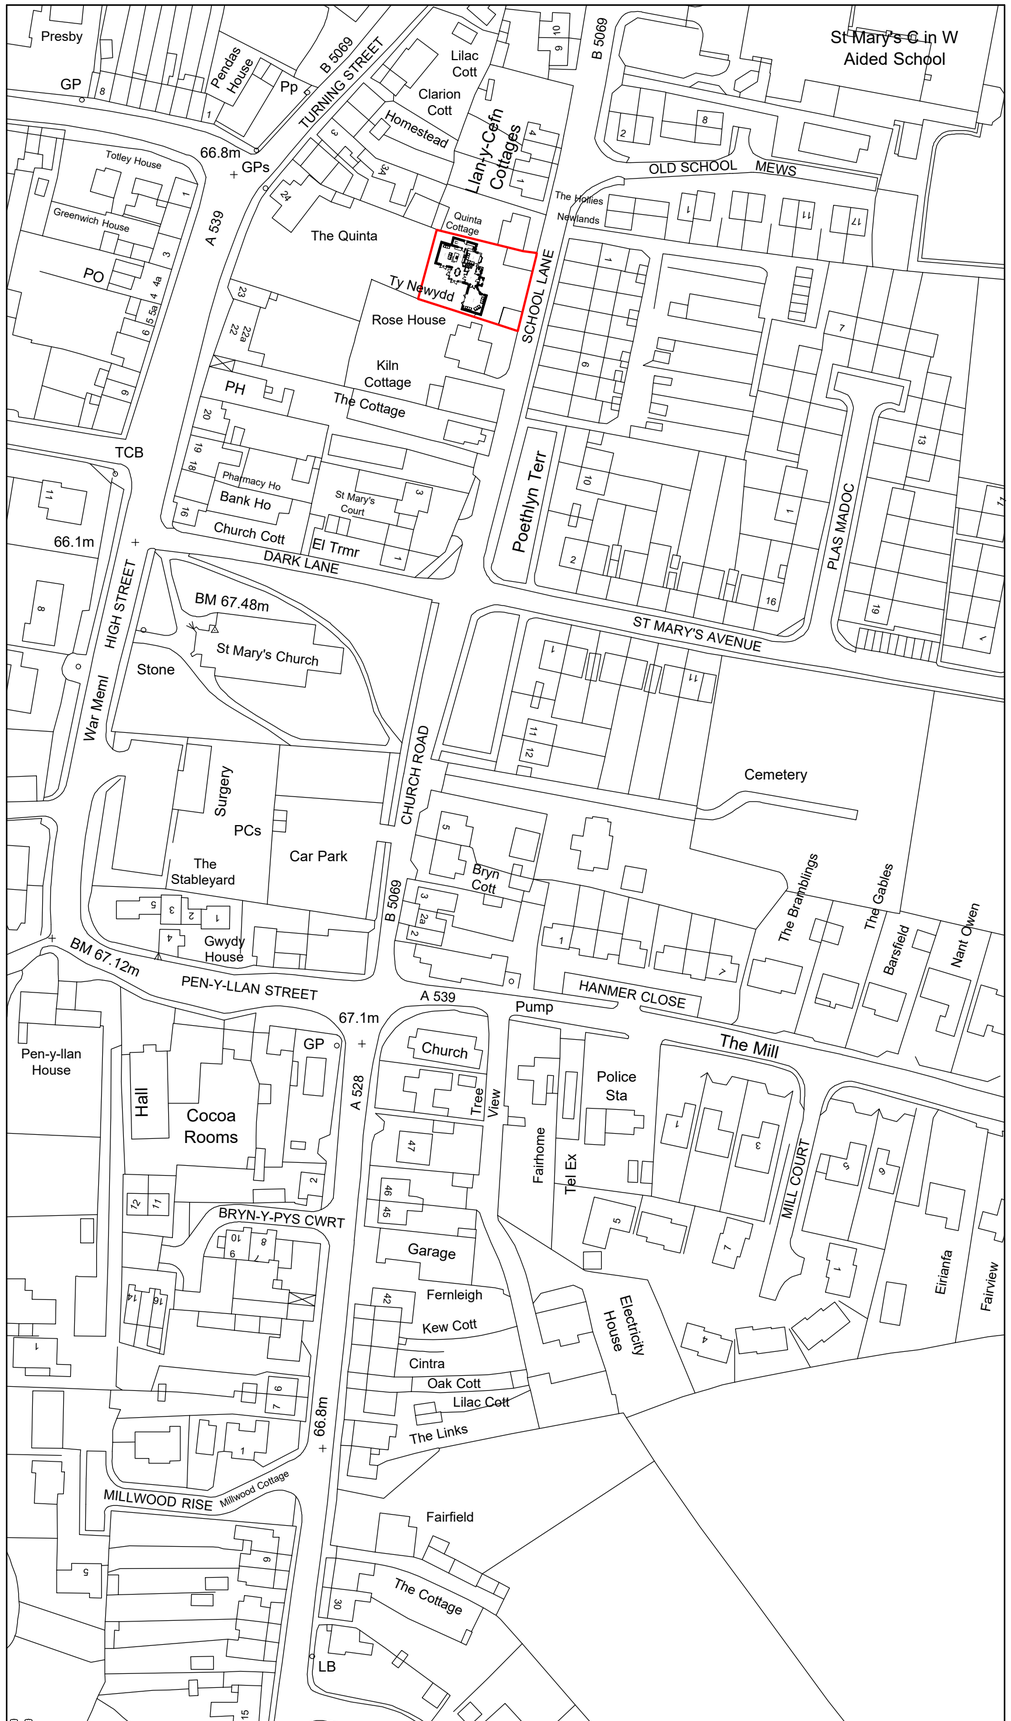


Location Plan 1:1250

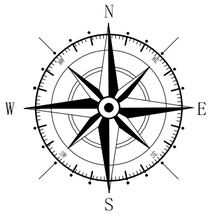


Key

Application Site

| Rev | Date | Detail | Initial |
|---|---|---|---|
| A | 12/23 | Design Amends | D.J.E |

Project:

Proposed Alterations to, Ty Newydd, School Lane Overton, Wrexham

| Title: | Scale: (A2) |
|---|---|
| Site & Location Plan | 1:500 & 1:1250 |

| Drawn By: | Date: |
|---|---|
| D.J.Edwards | Aug 2023 |
| **Drawing No:** | **Sheet:** |
| W175/009 | 1 of 1 |

blueprint
architectural services

partner LABC

Office 3K4,
Redwither Business Tower,
Wrexham. LL13 9XT
Tel: 01978 356500
www.blueprintarchitectural.com

© copyright all rights reserved