


Site Plan 1:500

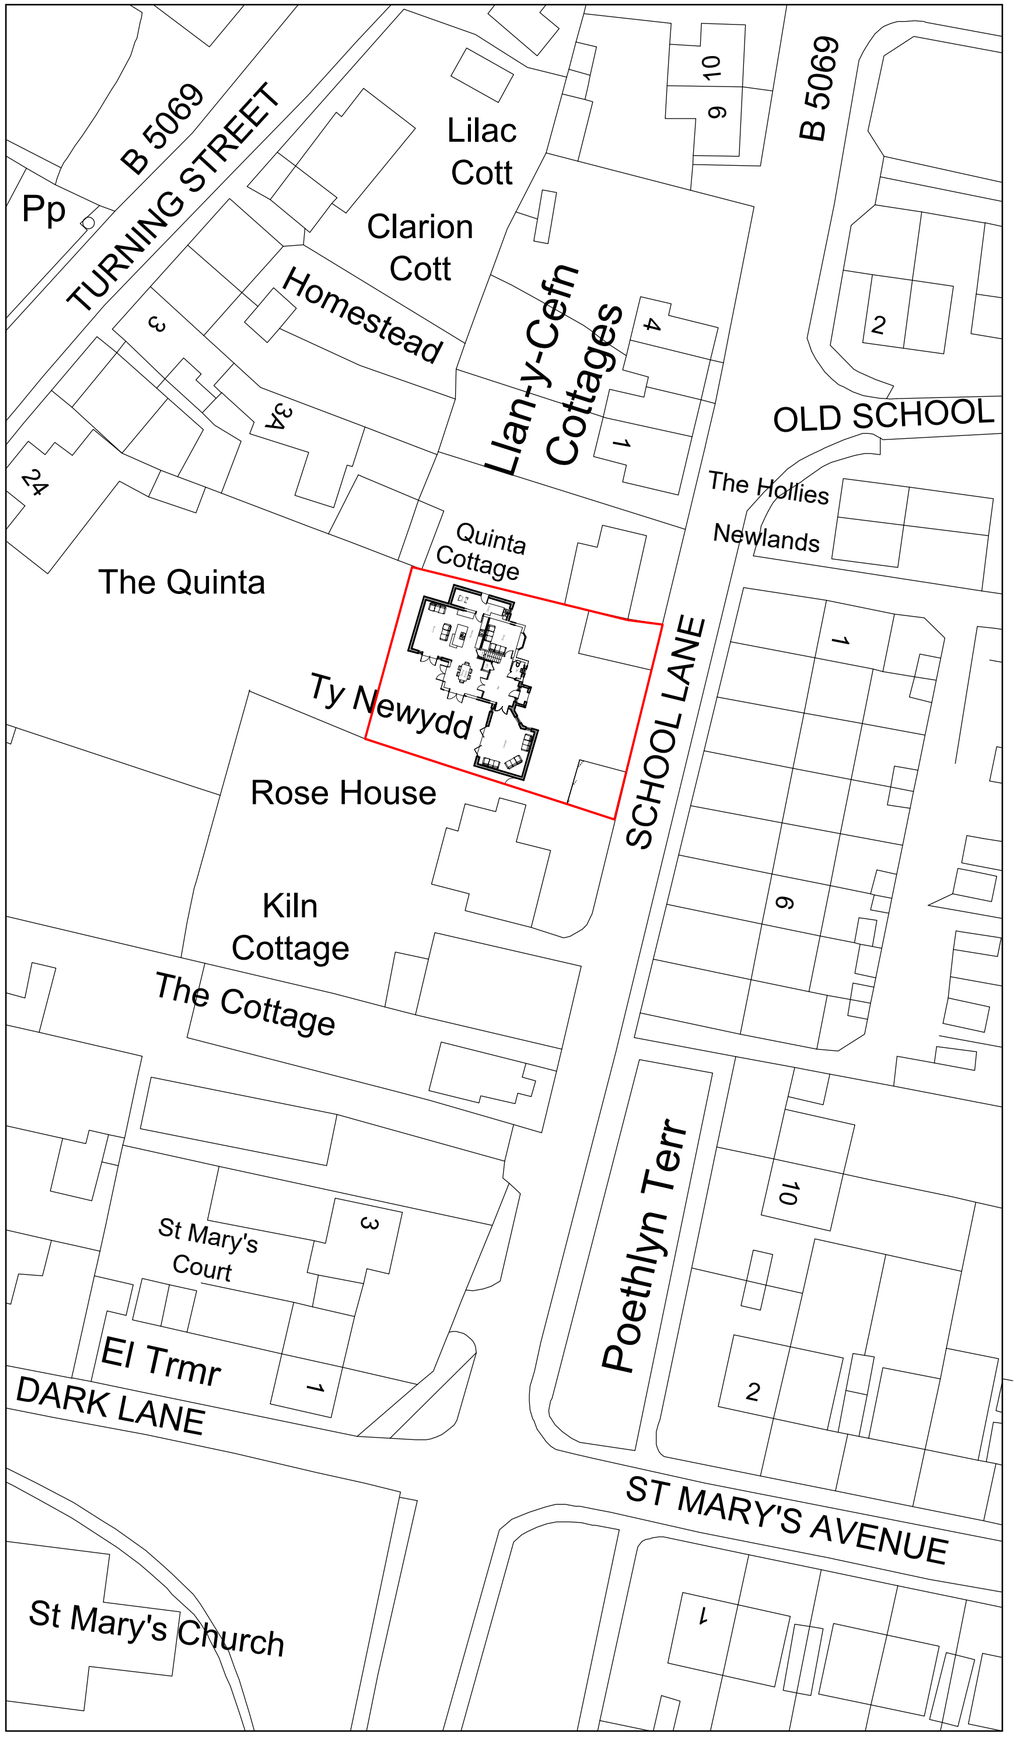

Bird Box Example

2 No bird boxes to be fitted to sides of the existing mature trees within grassed area to enhance wildlife to the site. Boxes to be fitted with 6 weeks of completion of the building works.

Key

Application Site

Rev	Date	Detail	Initial

Project:

Proposed Alterations to, Ty Newydd, School Lane Overton, Wrexham

Title:	Scale: (A2)
Biodiversity Plan	1:500

Drawn By:	Date:
D.J.Edwards	Feb 2024
Drawing No:	Sheet:
W175/010	1 of 1

blueprint
architectural services

partner LABC

Office 3K4,
Redwither Business Tower,
Wrexham. LL13 9XT
Tel: 01978 356500
www.blueprintarchitectural.com

© copyright all rights reserved