
Drawing No. 781/2

Revisions E


Date: February 2020

Scale 1 : 100


PROPOSED EXTENSION TO TIR NA NOG, CHURCH ROAD, MINERA, WREXHAM LL11 3DD

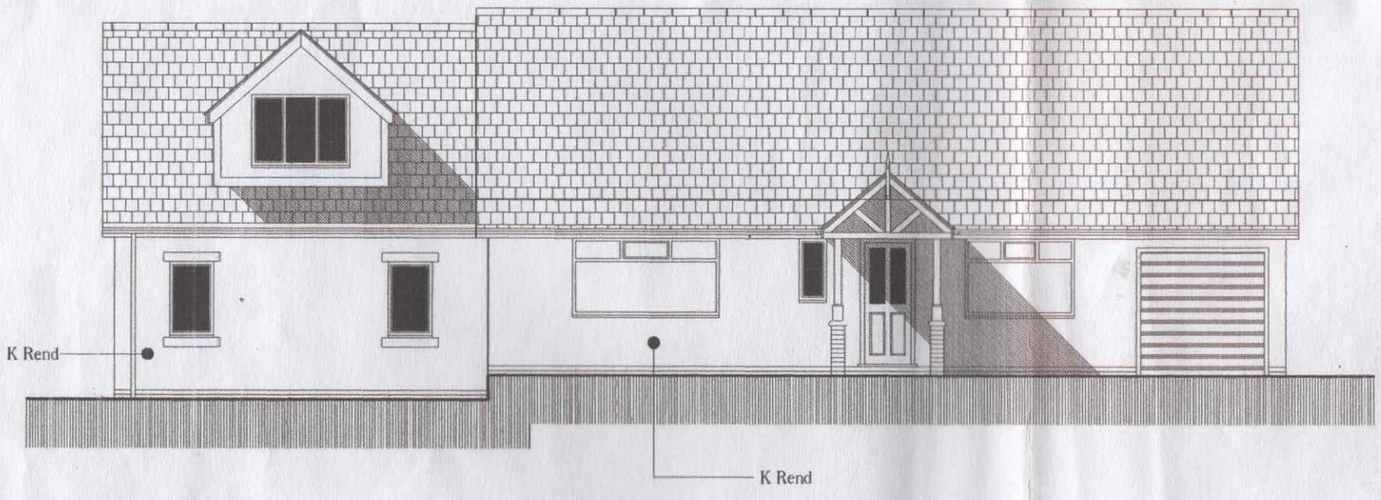


PROPOSED FRONT ELEVATION

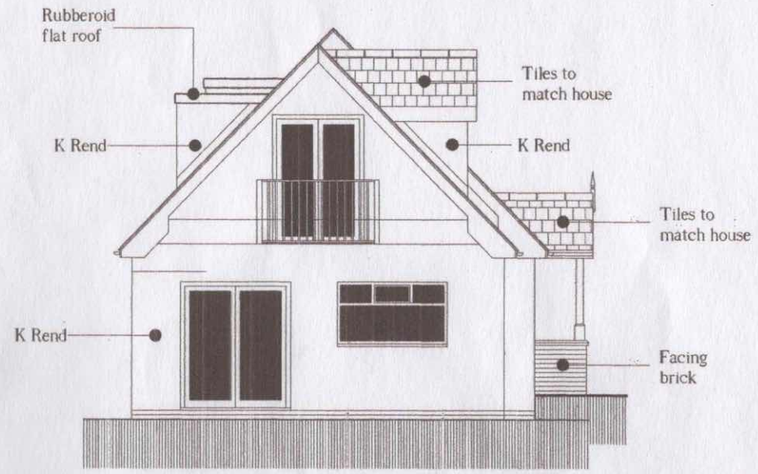

PROPOSED SOUTH EAST ELEVATION
(Conservatory not shown)

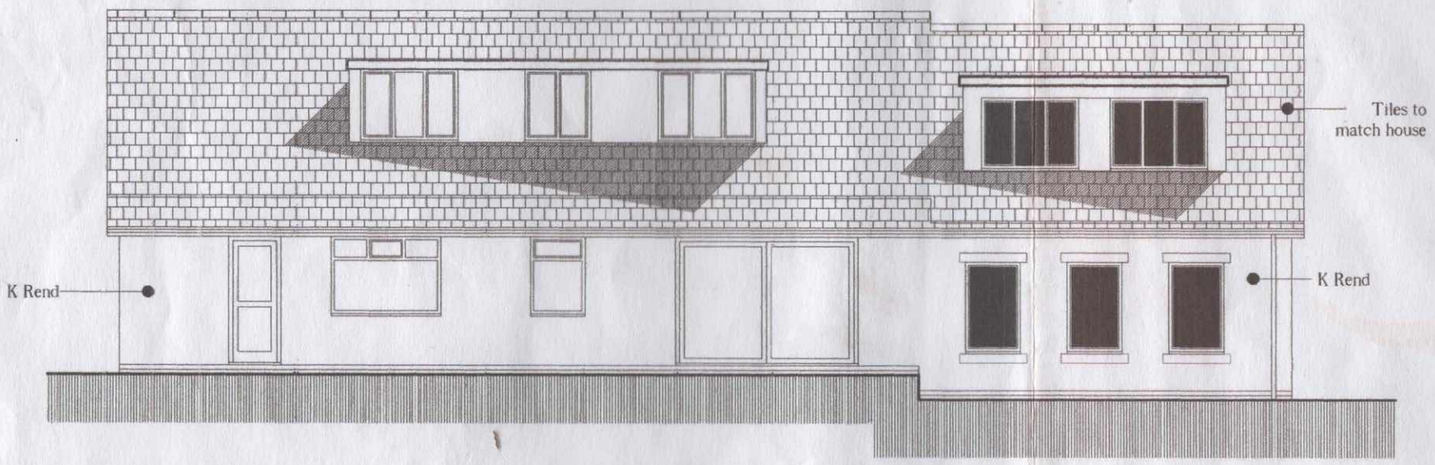

PROPOSED REAR ELEVATION

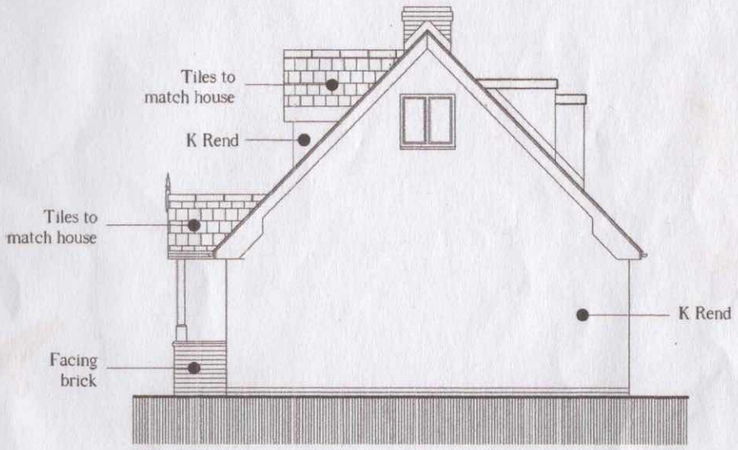

PROPOSED NORTH WEST ELEVATION
(Consevatory not shown)

WREXHAM COUNTY BOROUGH COUNCIL
APPROVED
PLANNING DEPARTMENT

PROPOSED