
PROPOSED EXTENSION TO TIR NA NOG, CHURCH ROAD, MINERA, WREXHAM LL11 3DD

Drawing No.781/3


Revisions E

Date: February 2020

Scale 1 : 100

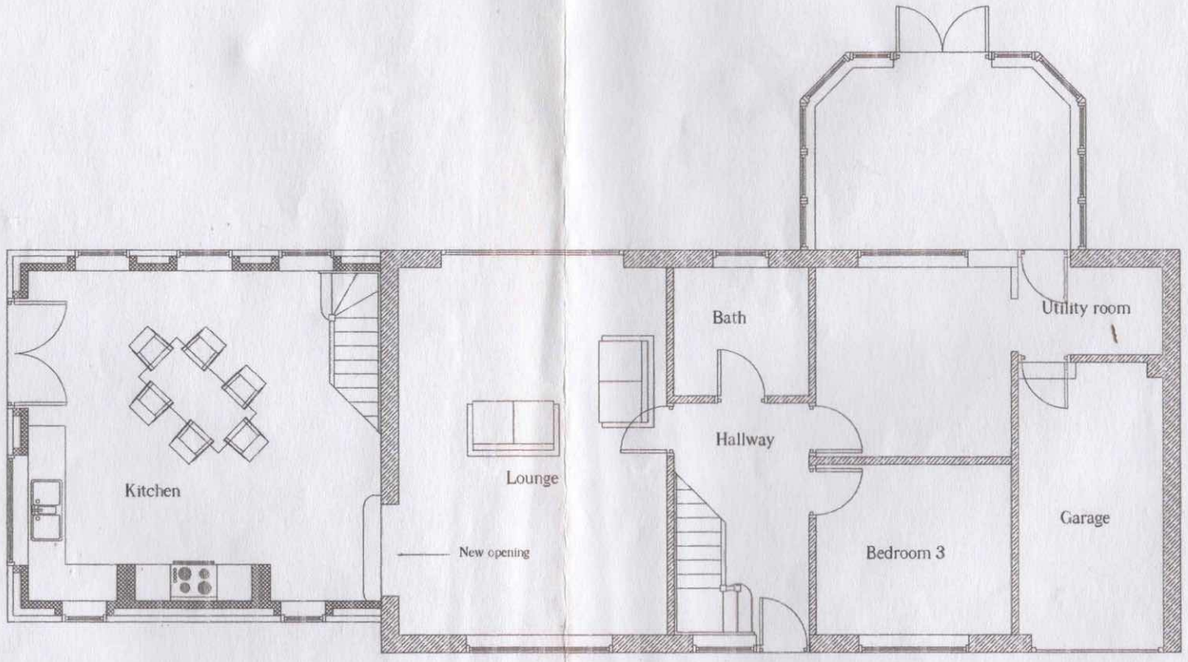

PROPOSED GROUND
FLOOR PLAN

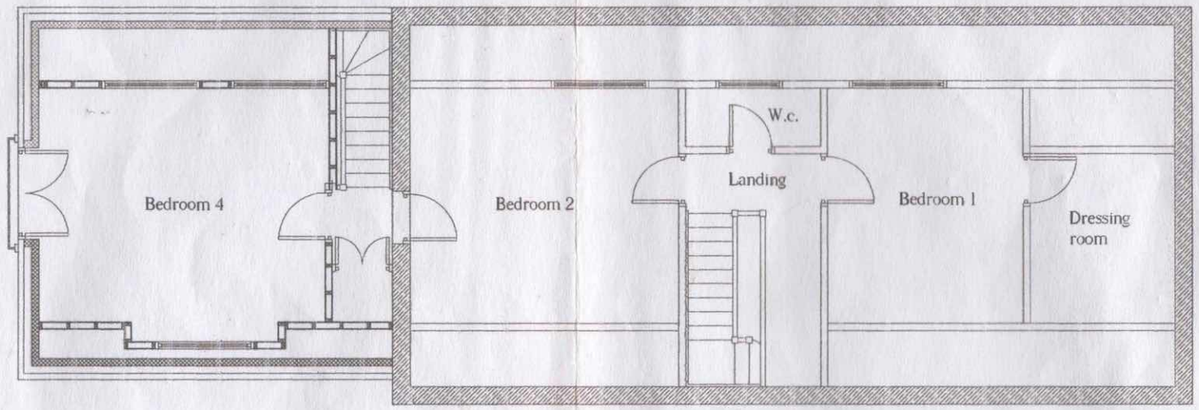

PROPOSED FIRST
FLOOR PLAN

WREXHAM COUNTY
BOROUGH COUNCIL
APPROVED
PLANNING DEPARTMENT

PROPOSED