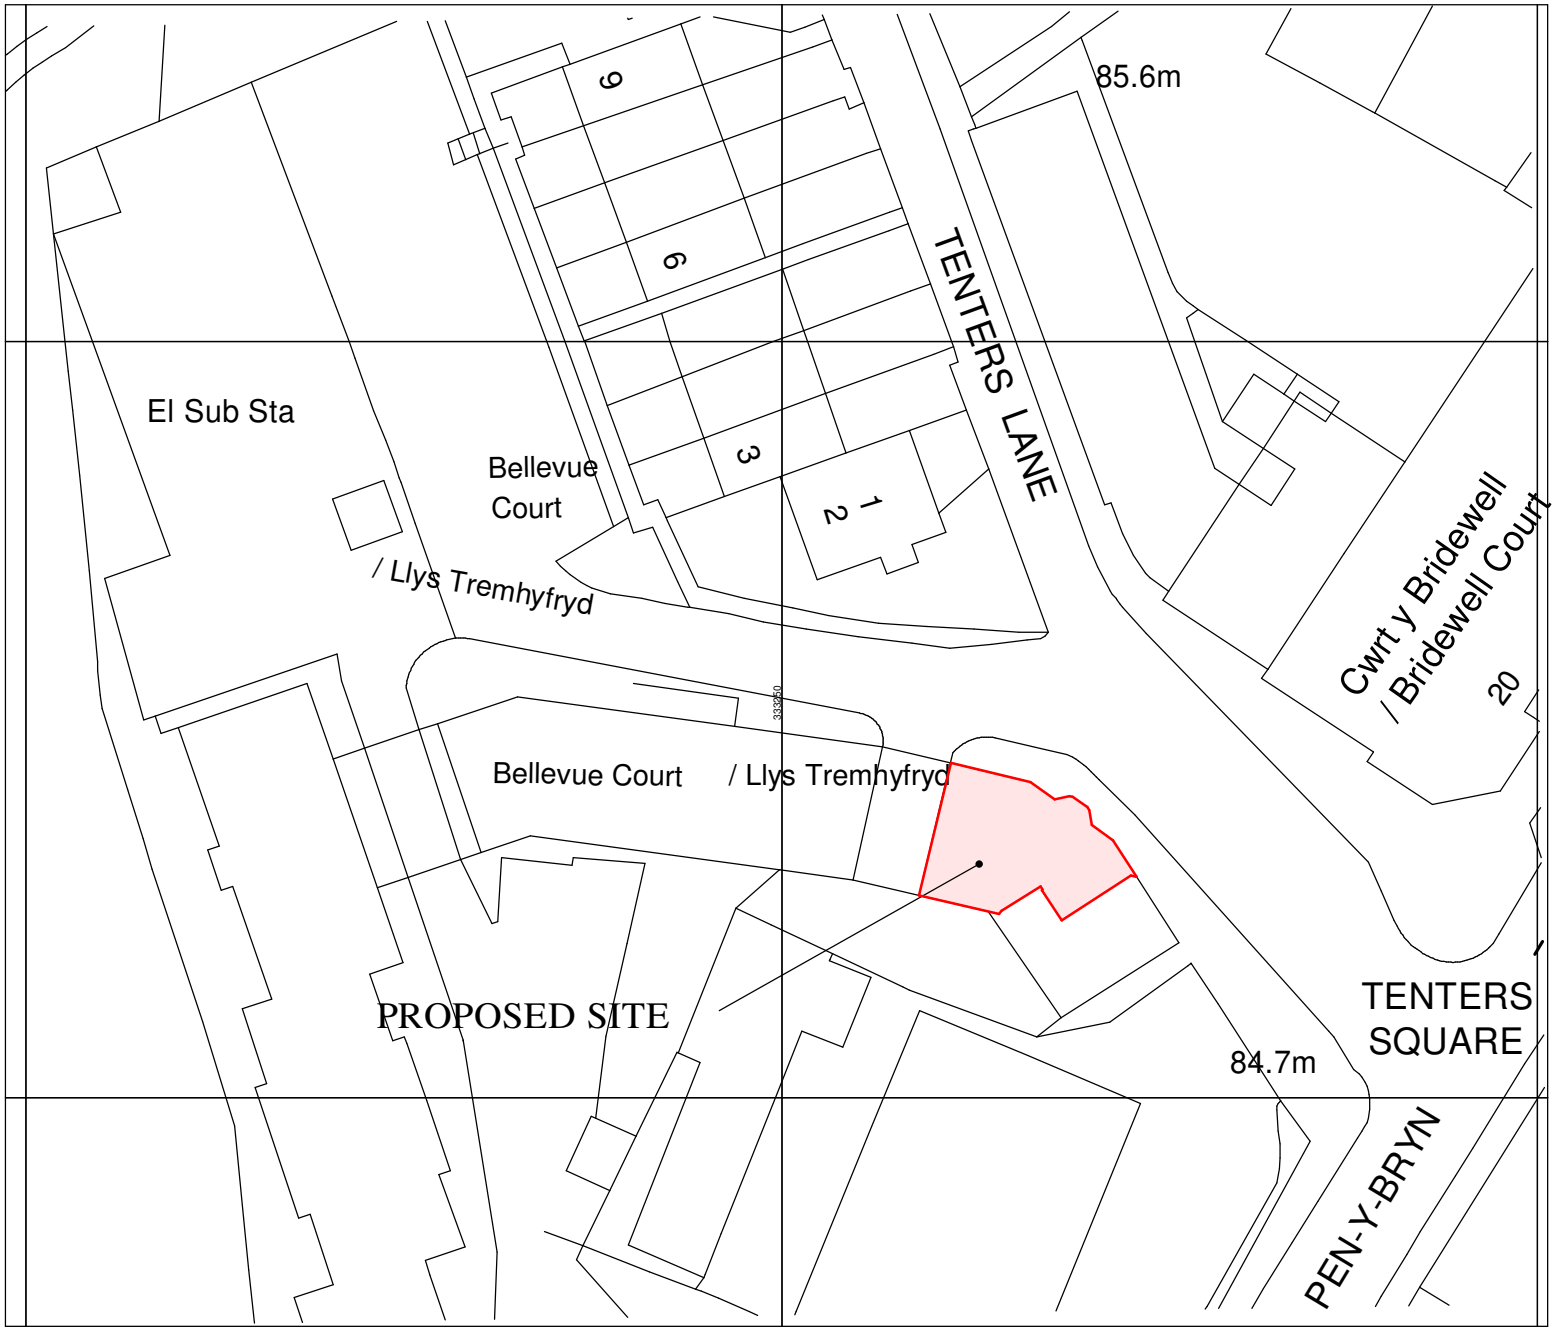


Ordnance Survey,(c)CrownCopyright2024.Allrightsreserved.Licencenumber100022432

Halls 1845

NOTES

These drawings have been prepared for the purpose of obtaining Planning Permission only. Any discrepancies found should be immediately communicated to the designer for further consideration.

Any boundaries shown on the drawing are indicative only and should not be used to signify ownership.

DO NOT SCALE FROM THIS DRAWING.

© COPYRIGHT HALLS HOLDINGS LTD 2023

N

SITE AREA 0.0093ha
93.184sq.m

Rev.	Comments	Drawn	Date

PLANNING APPLICATION

Agent
Halls Holdings Limited
Halls Holdings House
Bowman Way
Battlefield
Shrewsbury
SY4 3DR
Tel: 01743 450700
Fax: 01743 443759
web: www.hallsgb.com

Site Address
**45 BELLEVUE COURT
TENTERS SQUARE
WREXHAM
LL13 7LY**

Client
WYCHERLEY PROPERTIES

Contact **DAVID OWEN**
davidowen@hallsgb.com

Drg Title
LOCATION AND SITE PLAN

Proposal
Change of use of hair salon to create a one bedroom apartment and building facilities managers office.

Drawn by
GEORGE NUTTER
georgen@hallsgb.com

Scale	Date
1:500 (@A4)	JUNE 24

Dwg. No.	Rev.
12348-01	-