



Proposed Rear Elevation

Metres

01 02 03 04 05

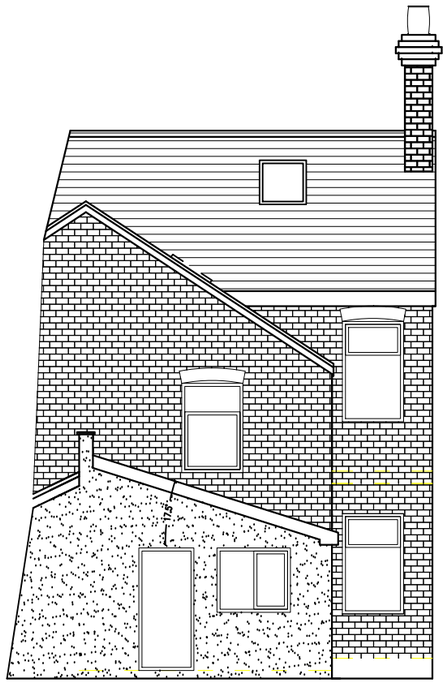

Proposed Side Elevation

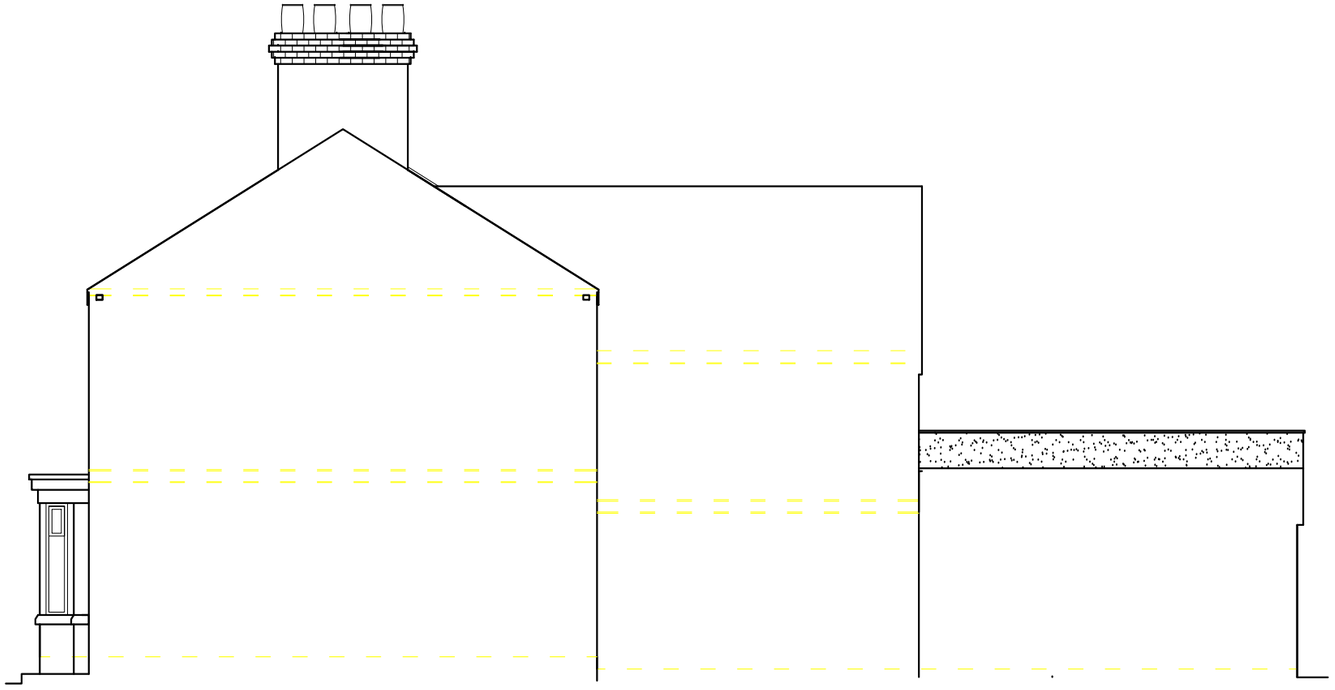

Proposed Side Elevation

OPTION 1

DRAW No. : DWG 8 REV B – PROPOSED ELEVATIONS – 30 ALEXANDRA ROAD – .DWG

Builders are to work to dimensions only. If setting out points or dimensions are required, call the number below rather than scaling off the drawing.

DRAWING IS ACCURATE TO THE SCALE BELOW

SCALE: 1 : 100 @ A3

DATE: July 2024

L.A. Wrexham

DRAWN BY: Clair Hughes

PLAN AHEAD – Before starting any section of work or ordering materials, check for discrepancies or lack of information. Please ask for help.

© Copyright Chdesign

Ch DESIGN
Athenia – The Green – Northop – Mold CH7 6BD.
07871 002925 OR 01352 840 264

CIAT CHARTERED PRACTICE