
Scale - 1:100

0m 2m 4m 6m 8m 10m

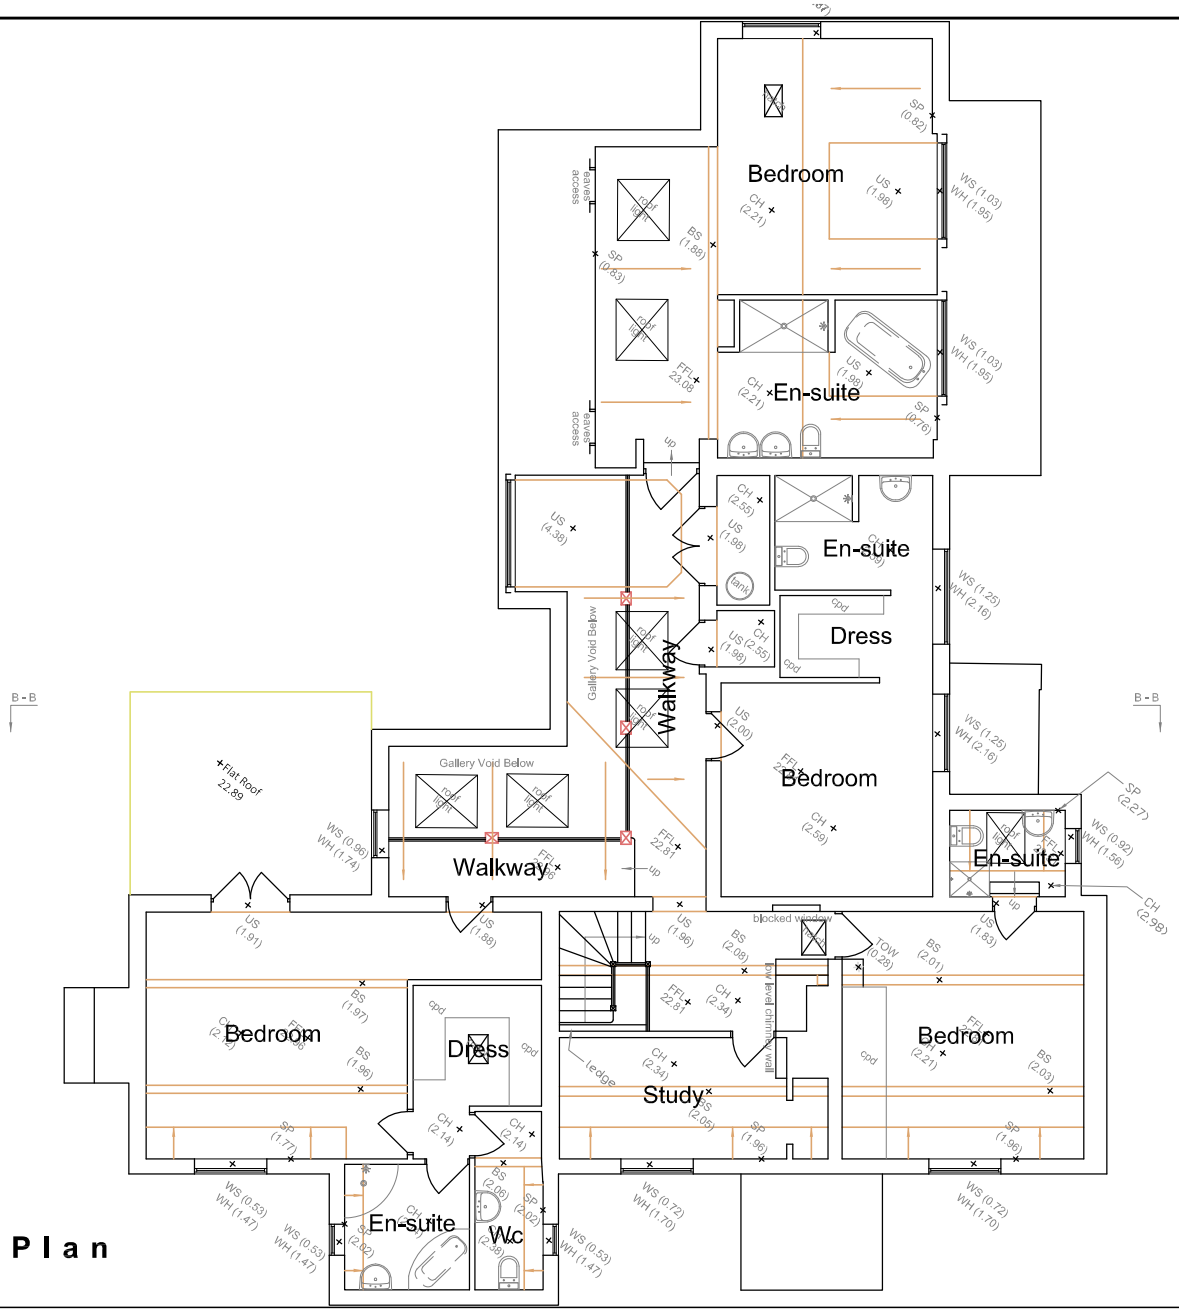

Existing First Floor Plan

ISSUE TYPE	SUN ORIENTATION
PROPOSED SKETCH SCHEME DRAWINGS	N

DRAWING: EXISTING FIRST FLOOR PLAN	CLIENT: ANDREW DICKENS		
PROJECT: CORNISH FARM, FRANCIS LANE, HOLT, WREXHAM. LL13 9YB	DRAWING NUMBER: BR-2024-DICKENS-SU02	REV:	SCALE: 1: 100 @A3 / DATE: 13/05/2024

B R ARCHITECTURE

The Stables, Colwyn Road, Craigside, Llandudno. LL30 3AL T: 07789 175903 E: info@brarchitecture.com W: www.brarchitecture.com

B R ARCHITECTURE