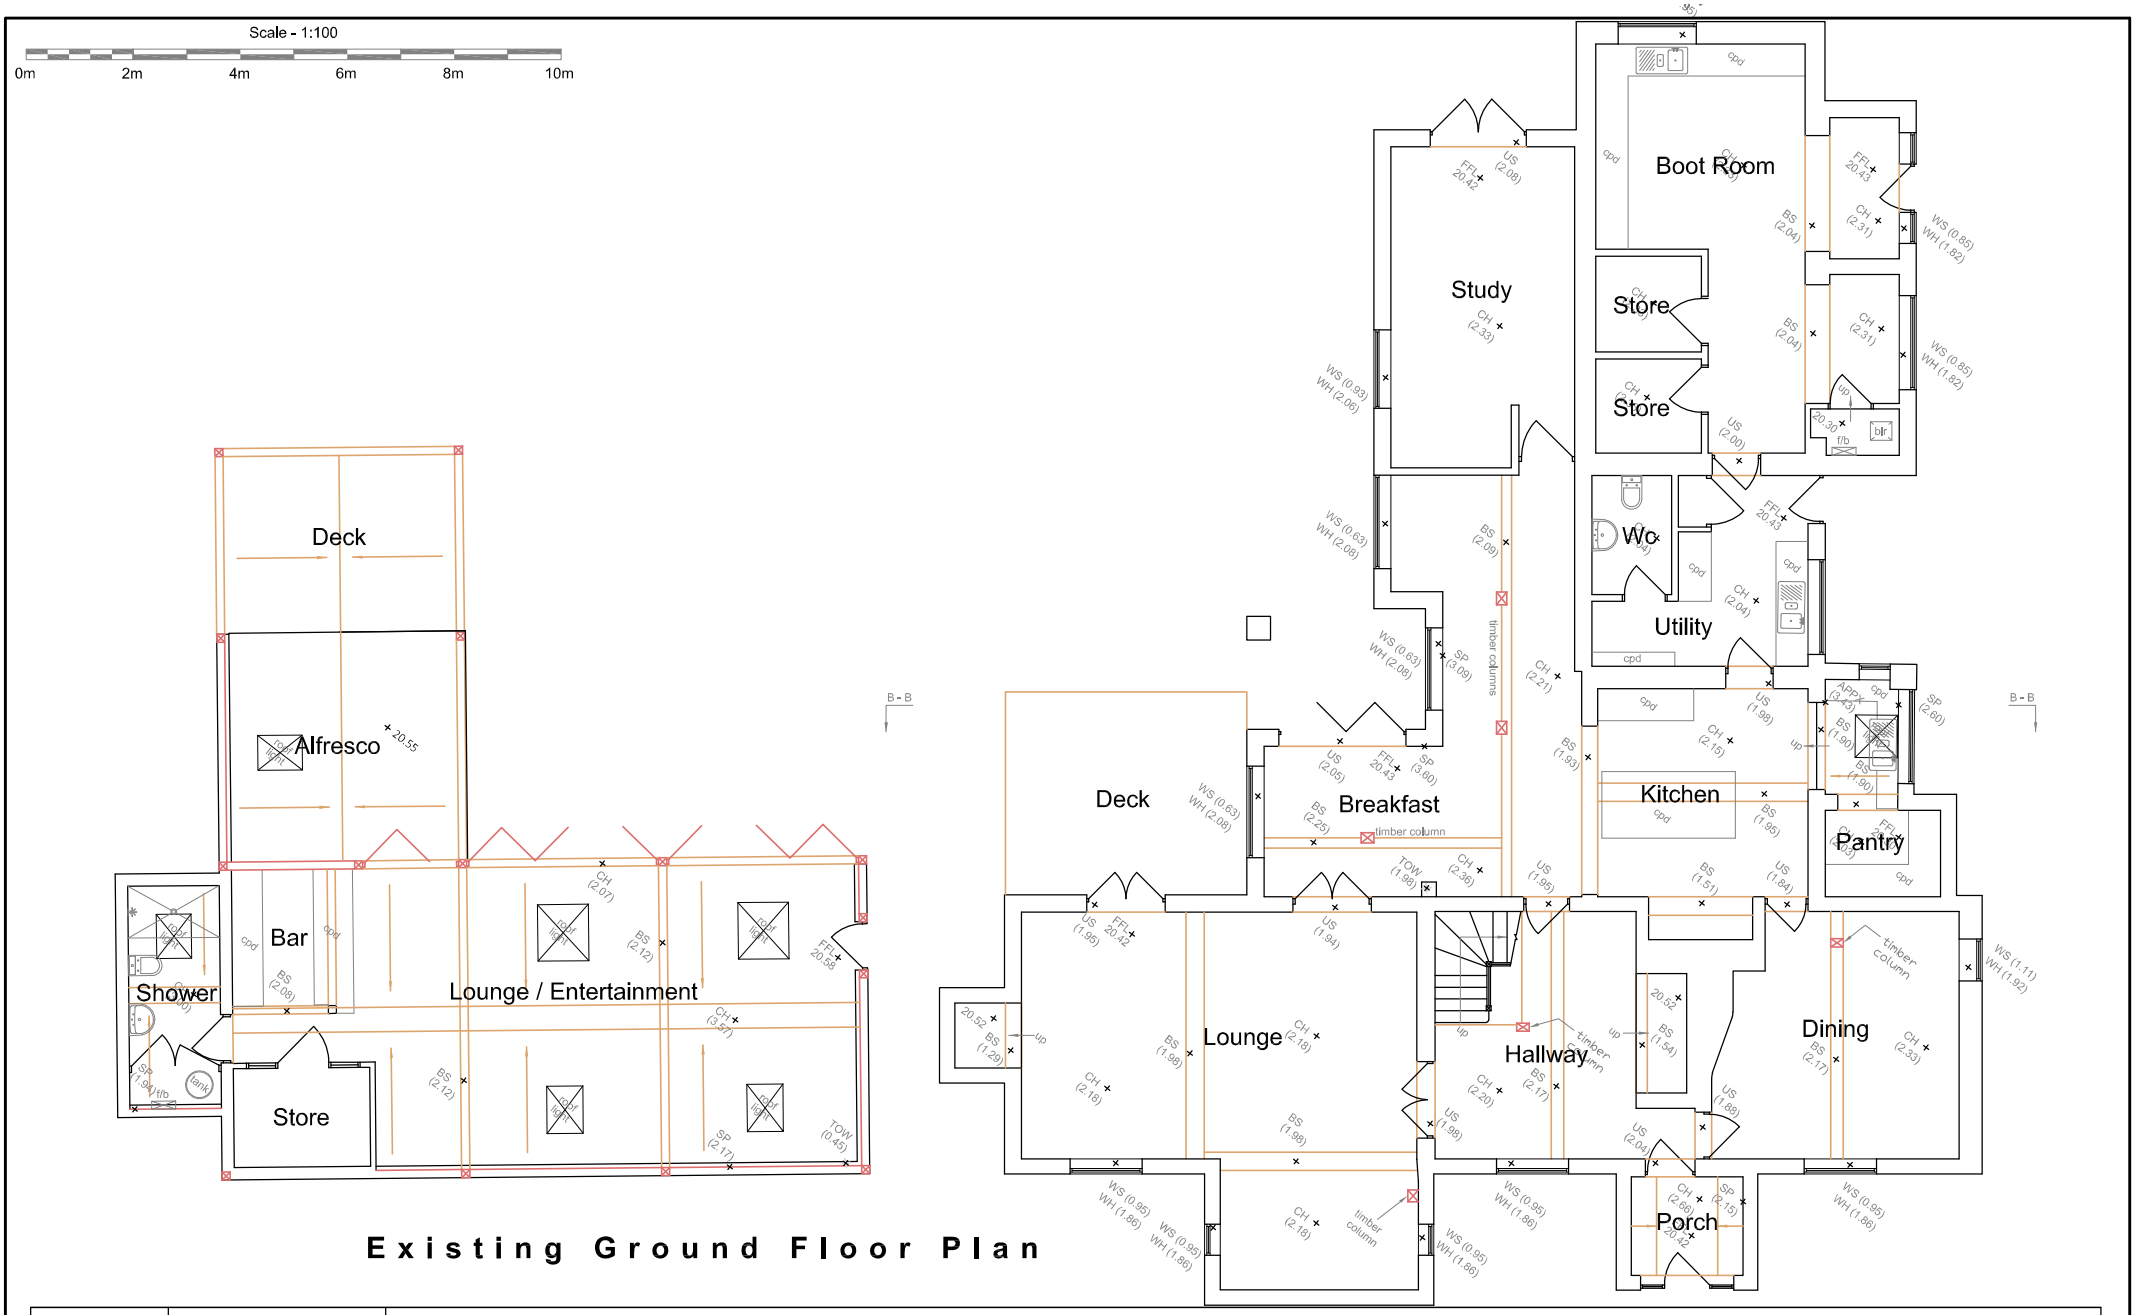


Existing Ground Floor Plan

ISSUE TYPE	SUN ORIENTATION
PROPOSED SKETCH SCHEME DRAWINGS	N

DRAWING	EXISTING GROUND FLOOR PLAN	CLIENT	ANDREW DICKENS
PROJECT	CORNISH FARM, FRANCIS LANE, HOLT, WREXHAM. LL13 9YB		

DRAWING NUMBER	REV	SCALE	DATE
BR-2024-DICKENS-SU01		1: 100 @A3	13/05/2024

B R ARCHITECTURE

The Stables, Colwyn Road, Craigside, Llandudno. LL30 3AL

T: 07789 175903 E: info@brarchitecture.com W: www.brarchitecture.com

B R ARCHITECTURE