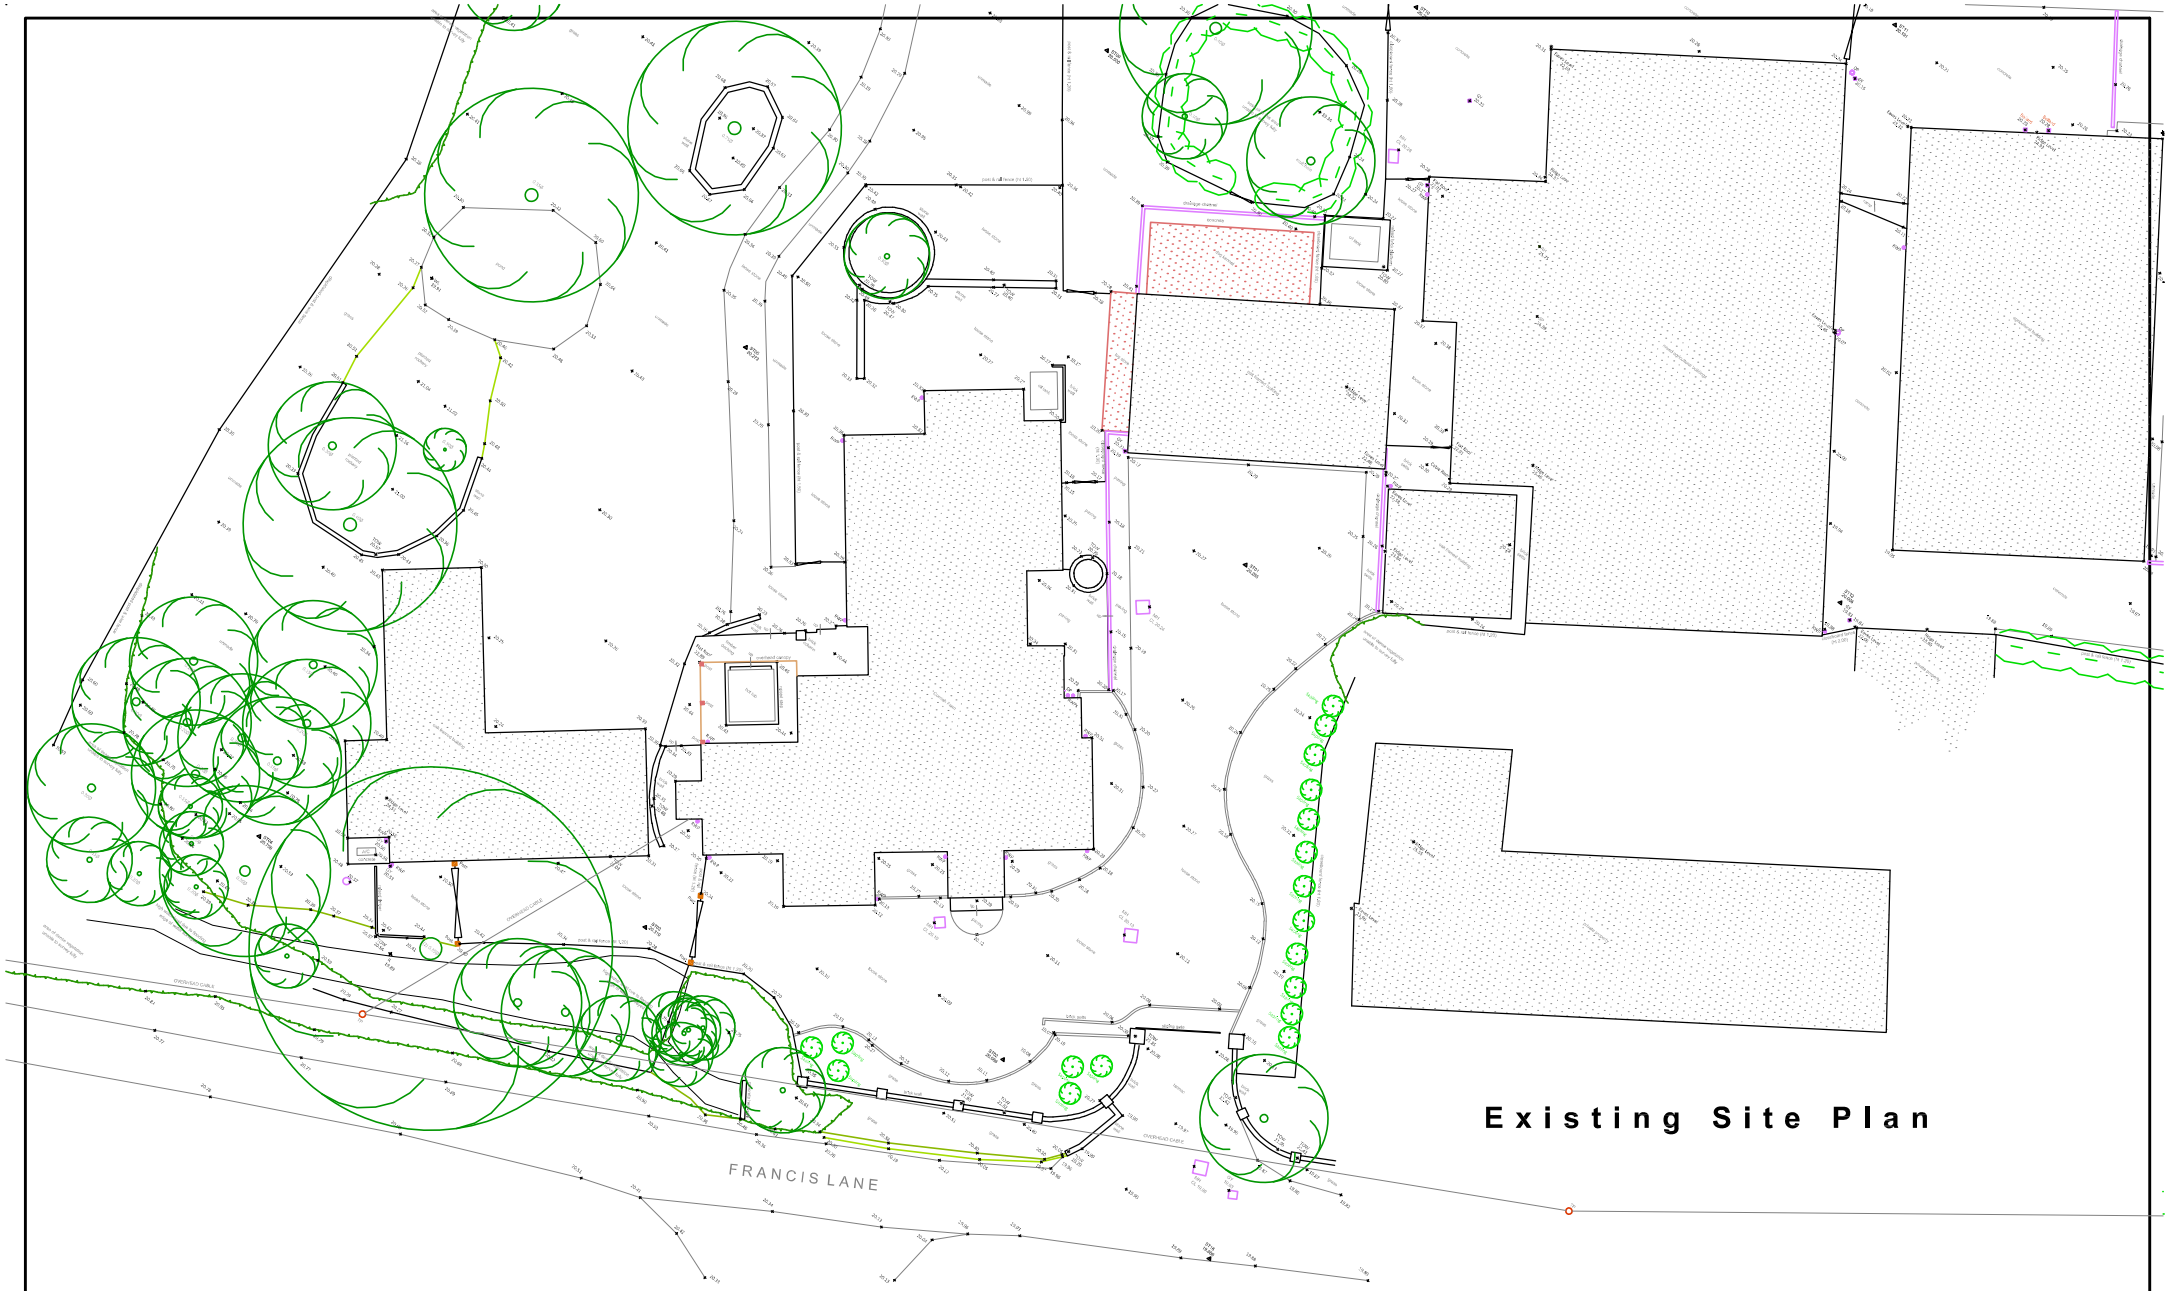


Existing Site Plan

ISSUE TYPE	SUN ORIENTATION
PROPOSED SKETCH SCHEME DRAWINGS	N

DRAWING	EXISTING SITE PLAN	CLIENT	ANDREW DICKENS		
PROJECT	CORNISH FARM, FRANCIS LANE, HOLT, WREXHAM. LL13 9YB	DRAWING NUMBER	REV	SCALE	DATE
		BR-2024-DICKENS-SU08		1: 250 @A3	13/05/2024

B R A R C H I T E C T U R E

The Stables, Colwyn Road, Craigside, Llandudno. LL30 3AL T: 07789 175903 E: info@brarchitecture.com W: www.brarchitecture.com

B R ARCHITECTURE