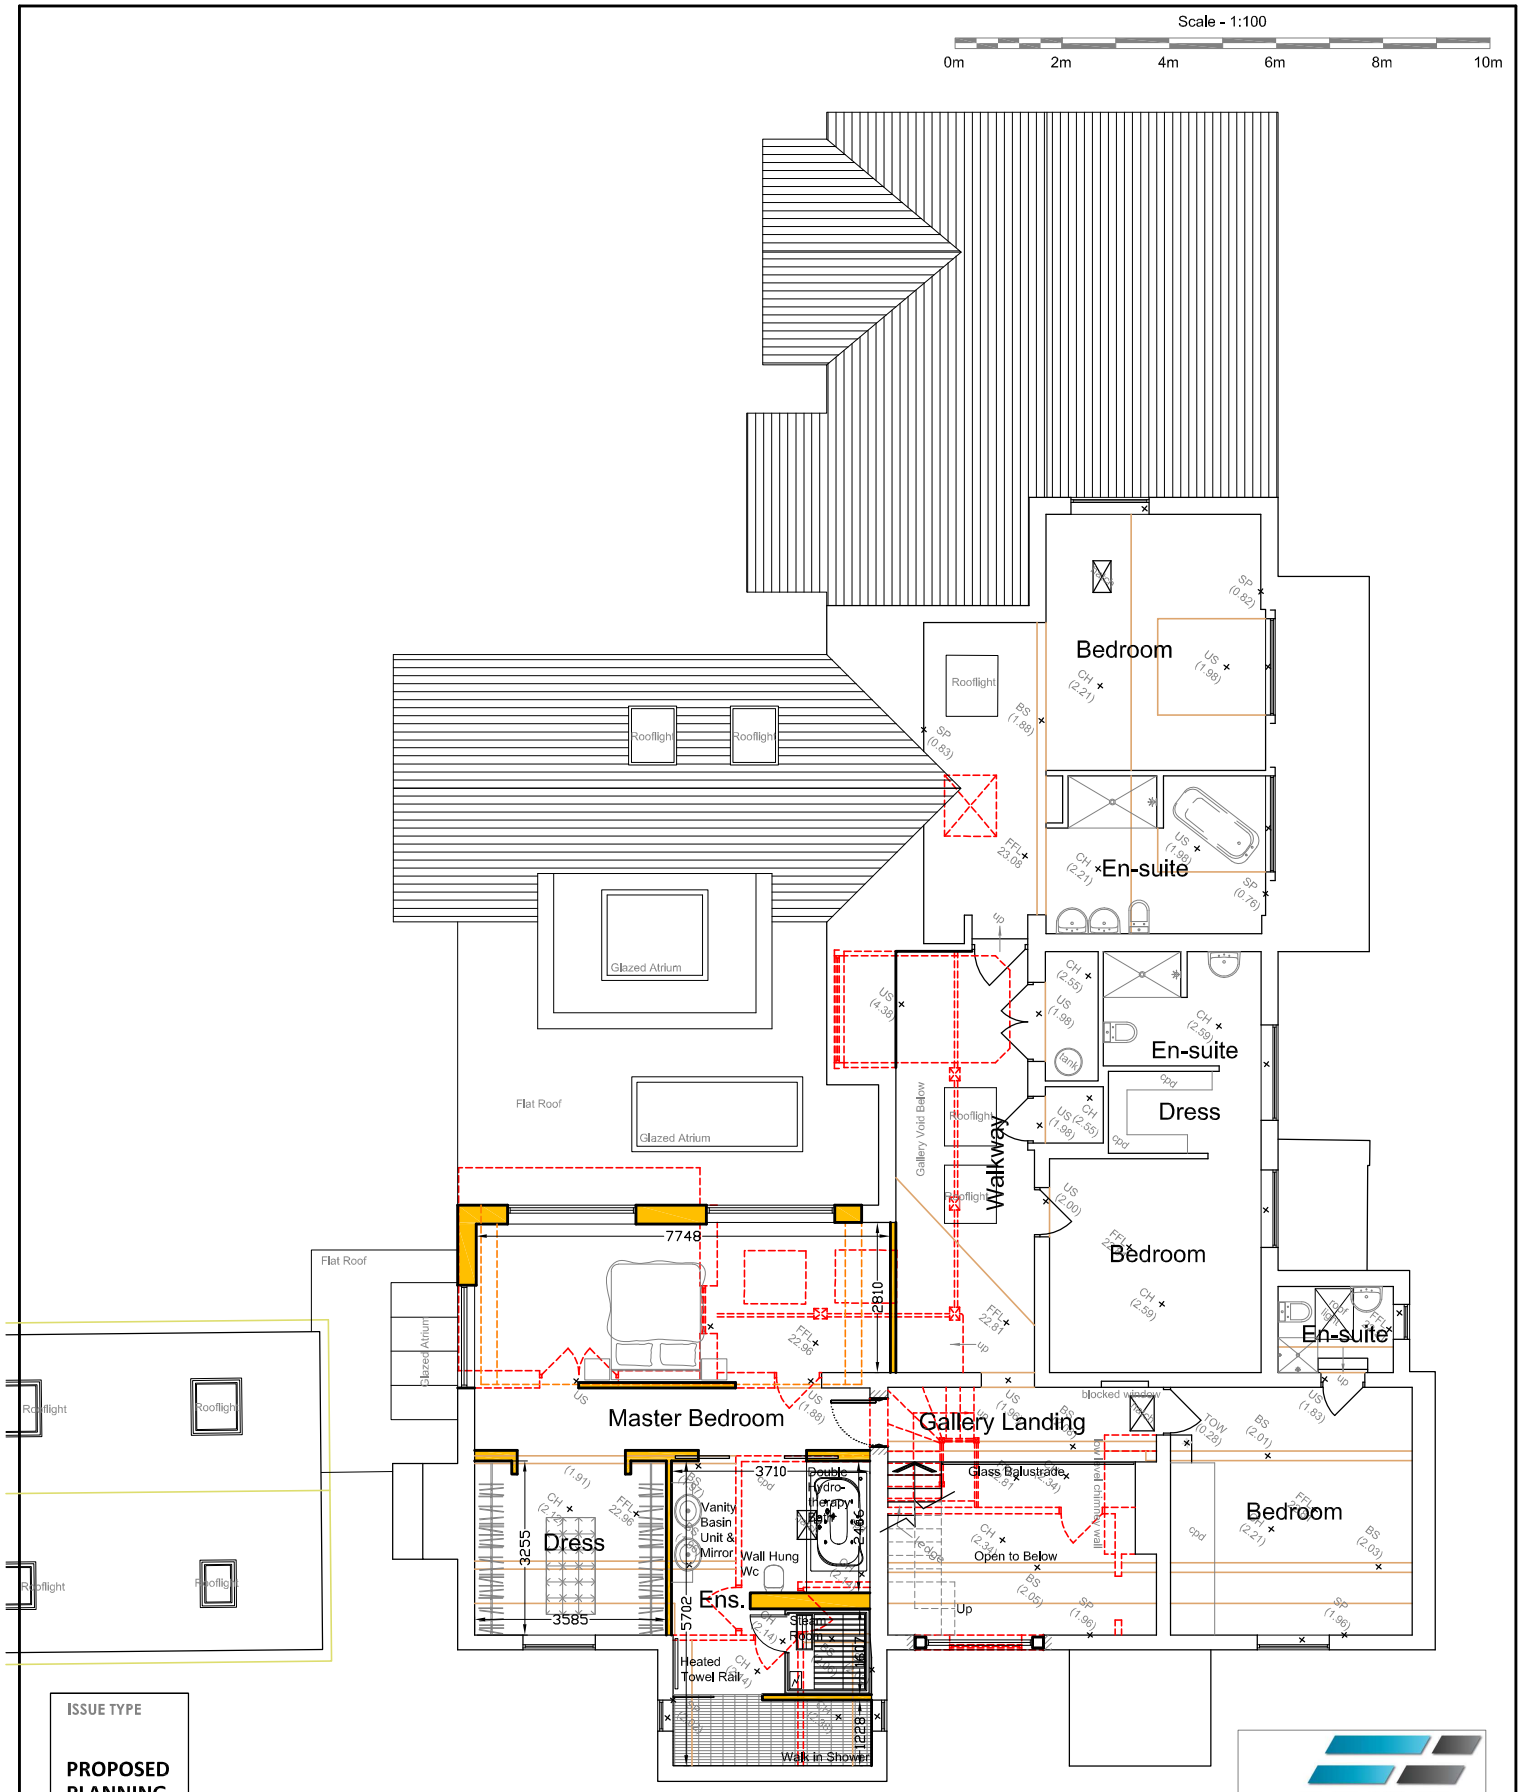


ISSUE TYPE

PROPOSED PLANNING DRAWINGS

Proposed First Floor Plan

B R ARCHITECTURE

DRAWING: PROPOSED FIRST FLOOR PLAN	CLIENT: ANDREW DICKENS	DRAWING NUMBER	REV	SCALE	DATE
PROJECT: CORNISH FARM, FRANCIS LANE, HOLT, WREXHAM. LL13 9YB		BR-2024-DICKENS-PL03		1: 100 @A3	09/06/2024

B R ARCHITECTURE

The Stables, Colwyn Road, Craigside, Llandudno. LL30 3AL T: 07789 175903 E: info@brarchitecture.com W: www.brarchitecture.com