

Scale - 1:100

0m 2m 4m 6m 8m 10m

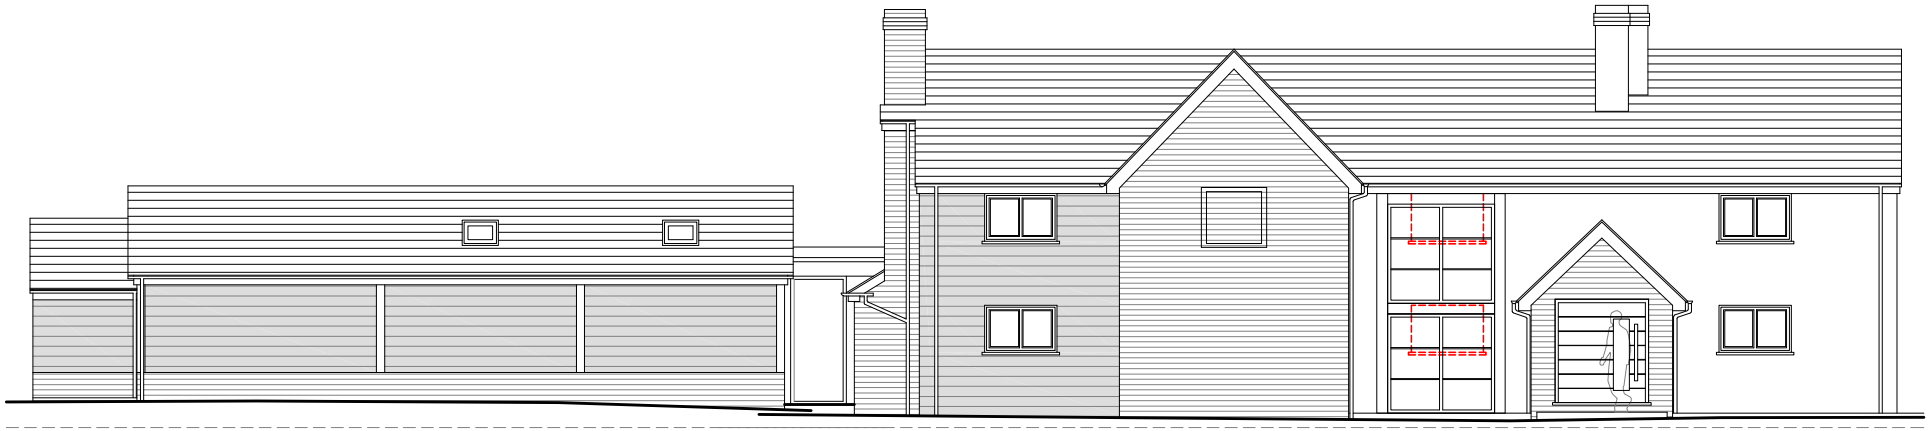

Proposed Front Elevation

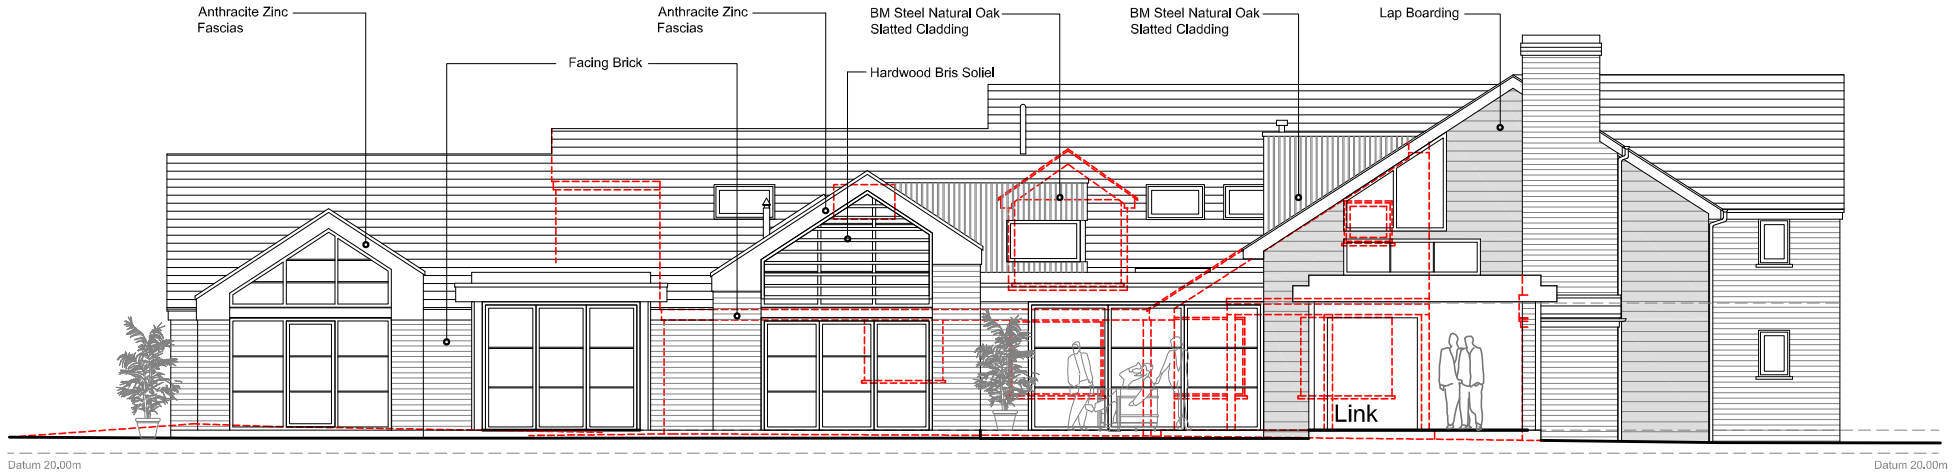

Proposed Side Elevation

ISSUE TYPE	SUN ORIENTATION
PROPOSED PLANNING DRAWINGS	

DRAWING	PROPOSED ELEVATIONS	CLIENT	ANDREW DICKENS
PROJECT	CORNISH FARM, FRANCIS LANE, HOLT, WREXHAM. LL13 9YB		

DRAWING NUMBER	REV	SCALE	DATE
BR-2024-DICKENS-PL05		1: 100 @A3	09/06/2024

B R A R C H I T E C T U R E

The Stables, Colwyn Road, Craigside, Llandudno. LL30 3AL

T: 07789 175903 E: info@brarchitecture.com W: www.brarchitecture.com

B R ARCHITECTURE