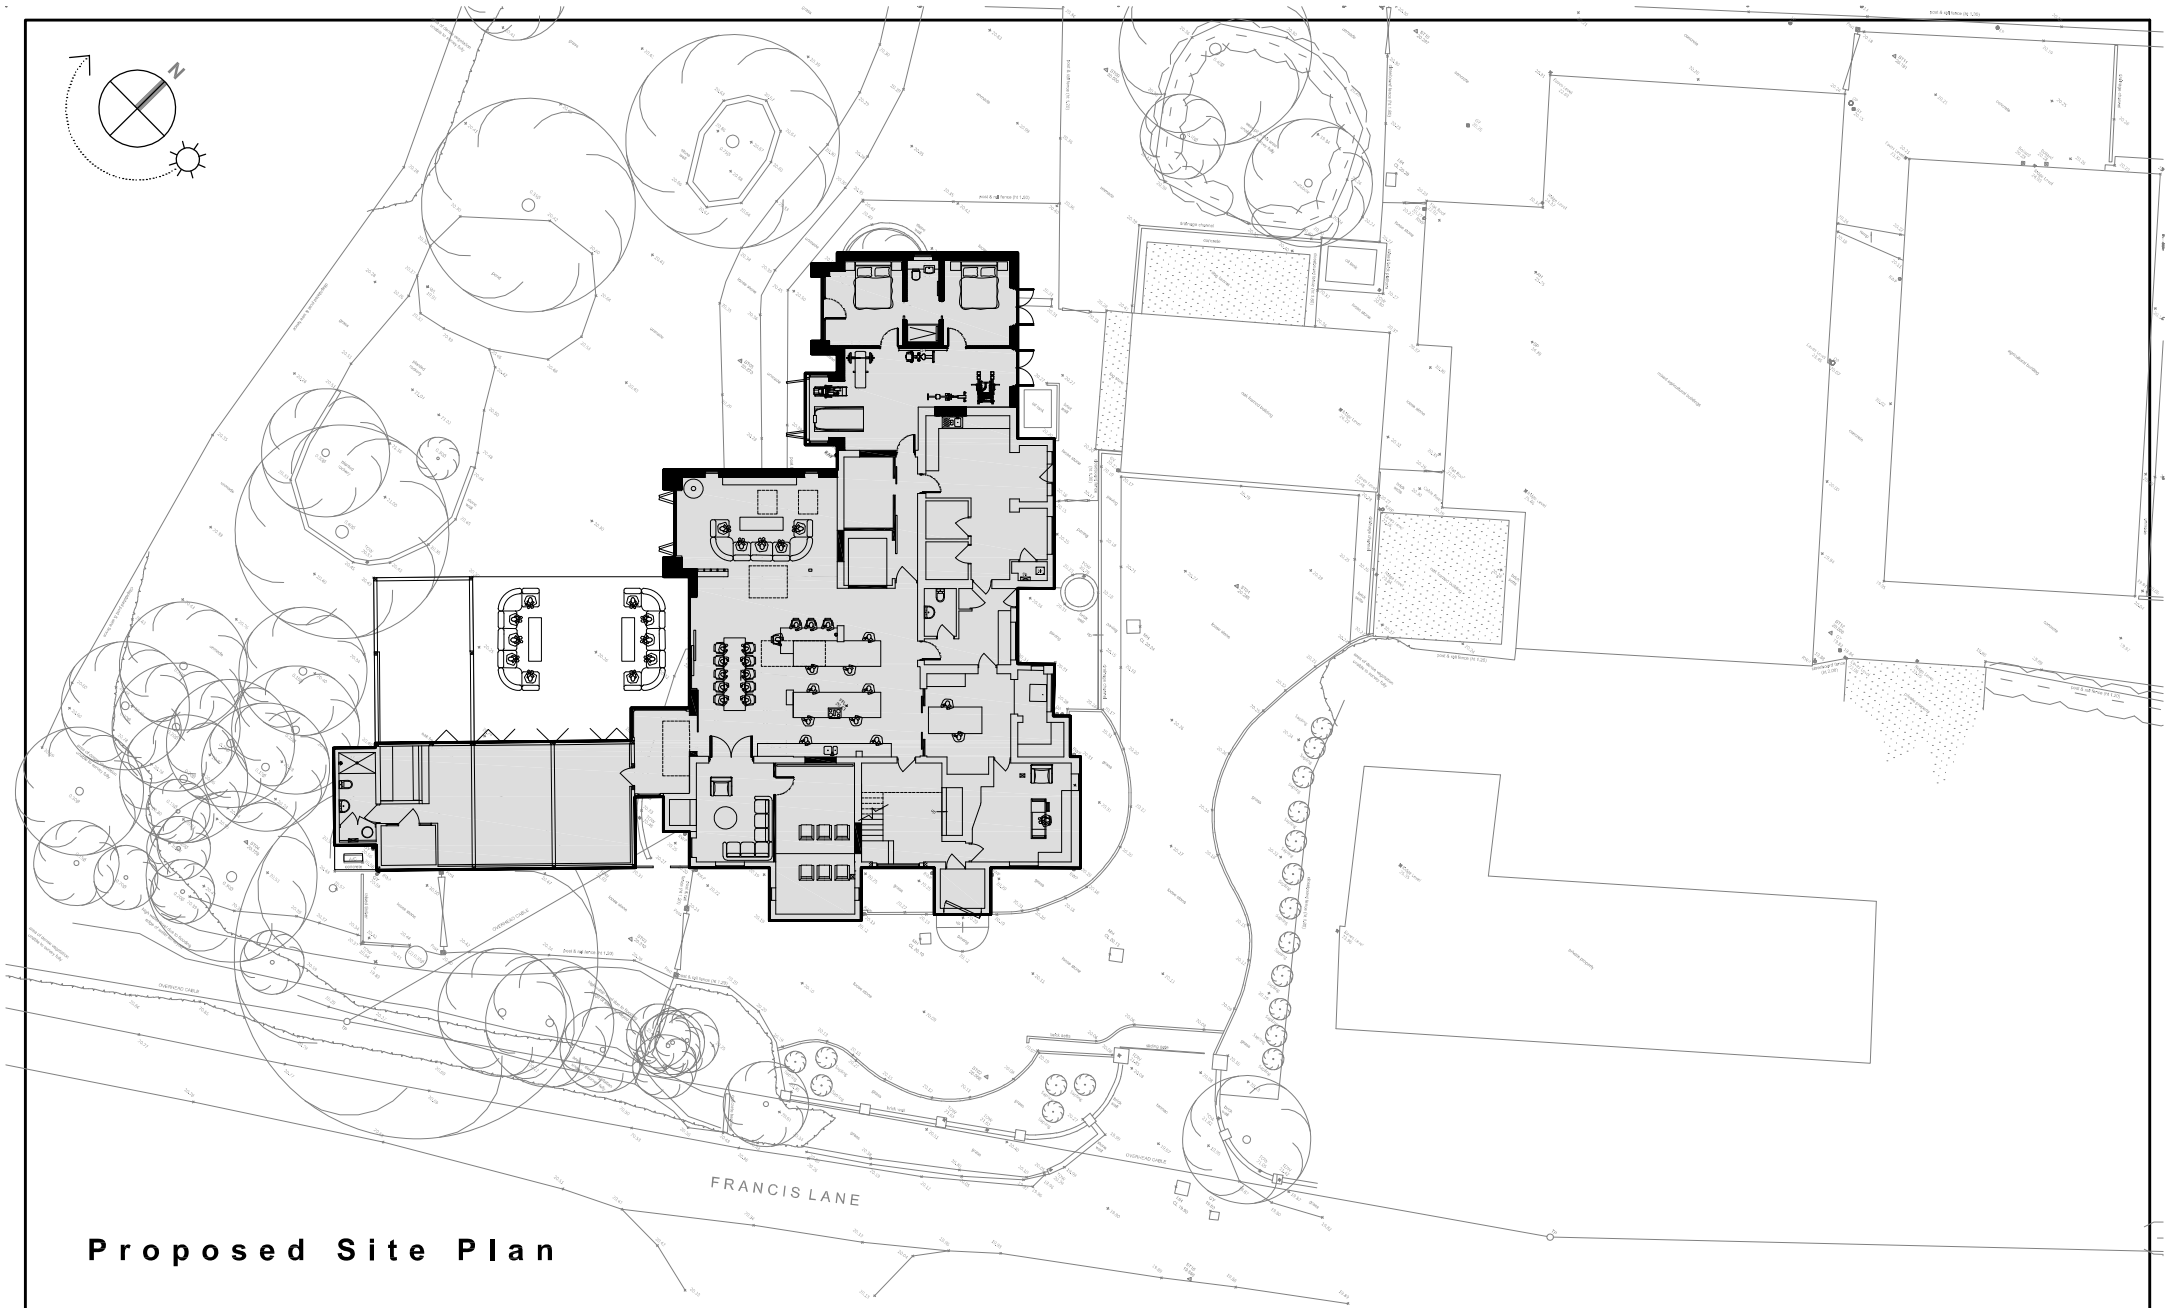
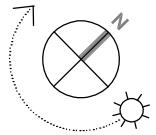


Proposed Site Plan

ISSUE TYPE	SUN ORIENTATION
PROPOSED PLANNING DRAWINGS	

DRAWING	PROPOSED SITE PLAN	CLIENT	ANDREW DICKENS		
PROJECT	CORNISH FARM, FRANCIS LANE, HOLT, WREXHAM. LL13 9YB	DRAWING NUMBER	REV	SCALE	DATE
		BR-2024-DICKENS-PL01		1: 250 @A3	09/06/2024

B R ARCHITECTURE

The Stables, Colwyn Road, Craigside, Llandudno. LL30 3AL T: 07789 175903 E: info@brarchitecture.com W: www.brarchitecture.com

B R ARCHITECTURE