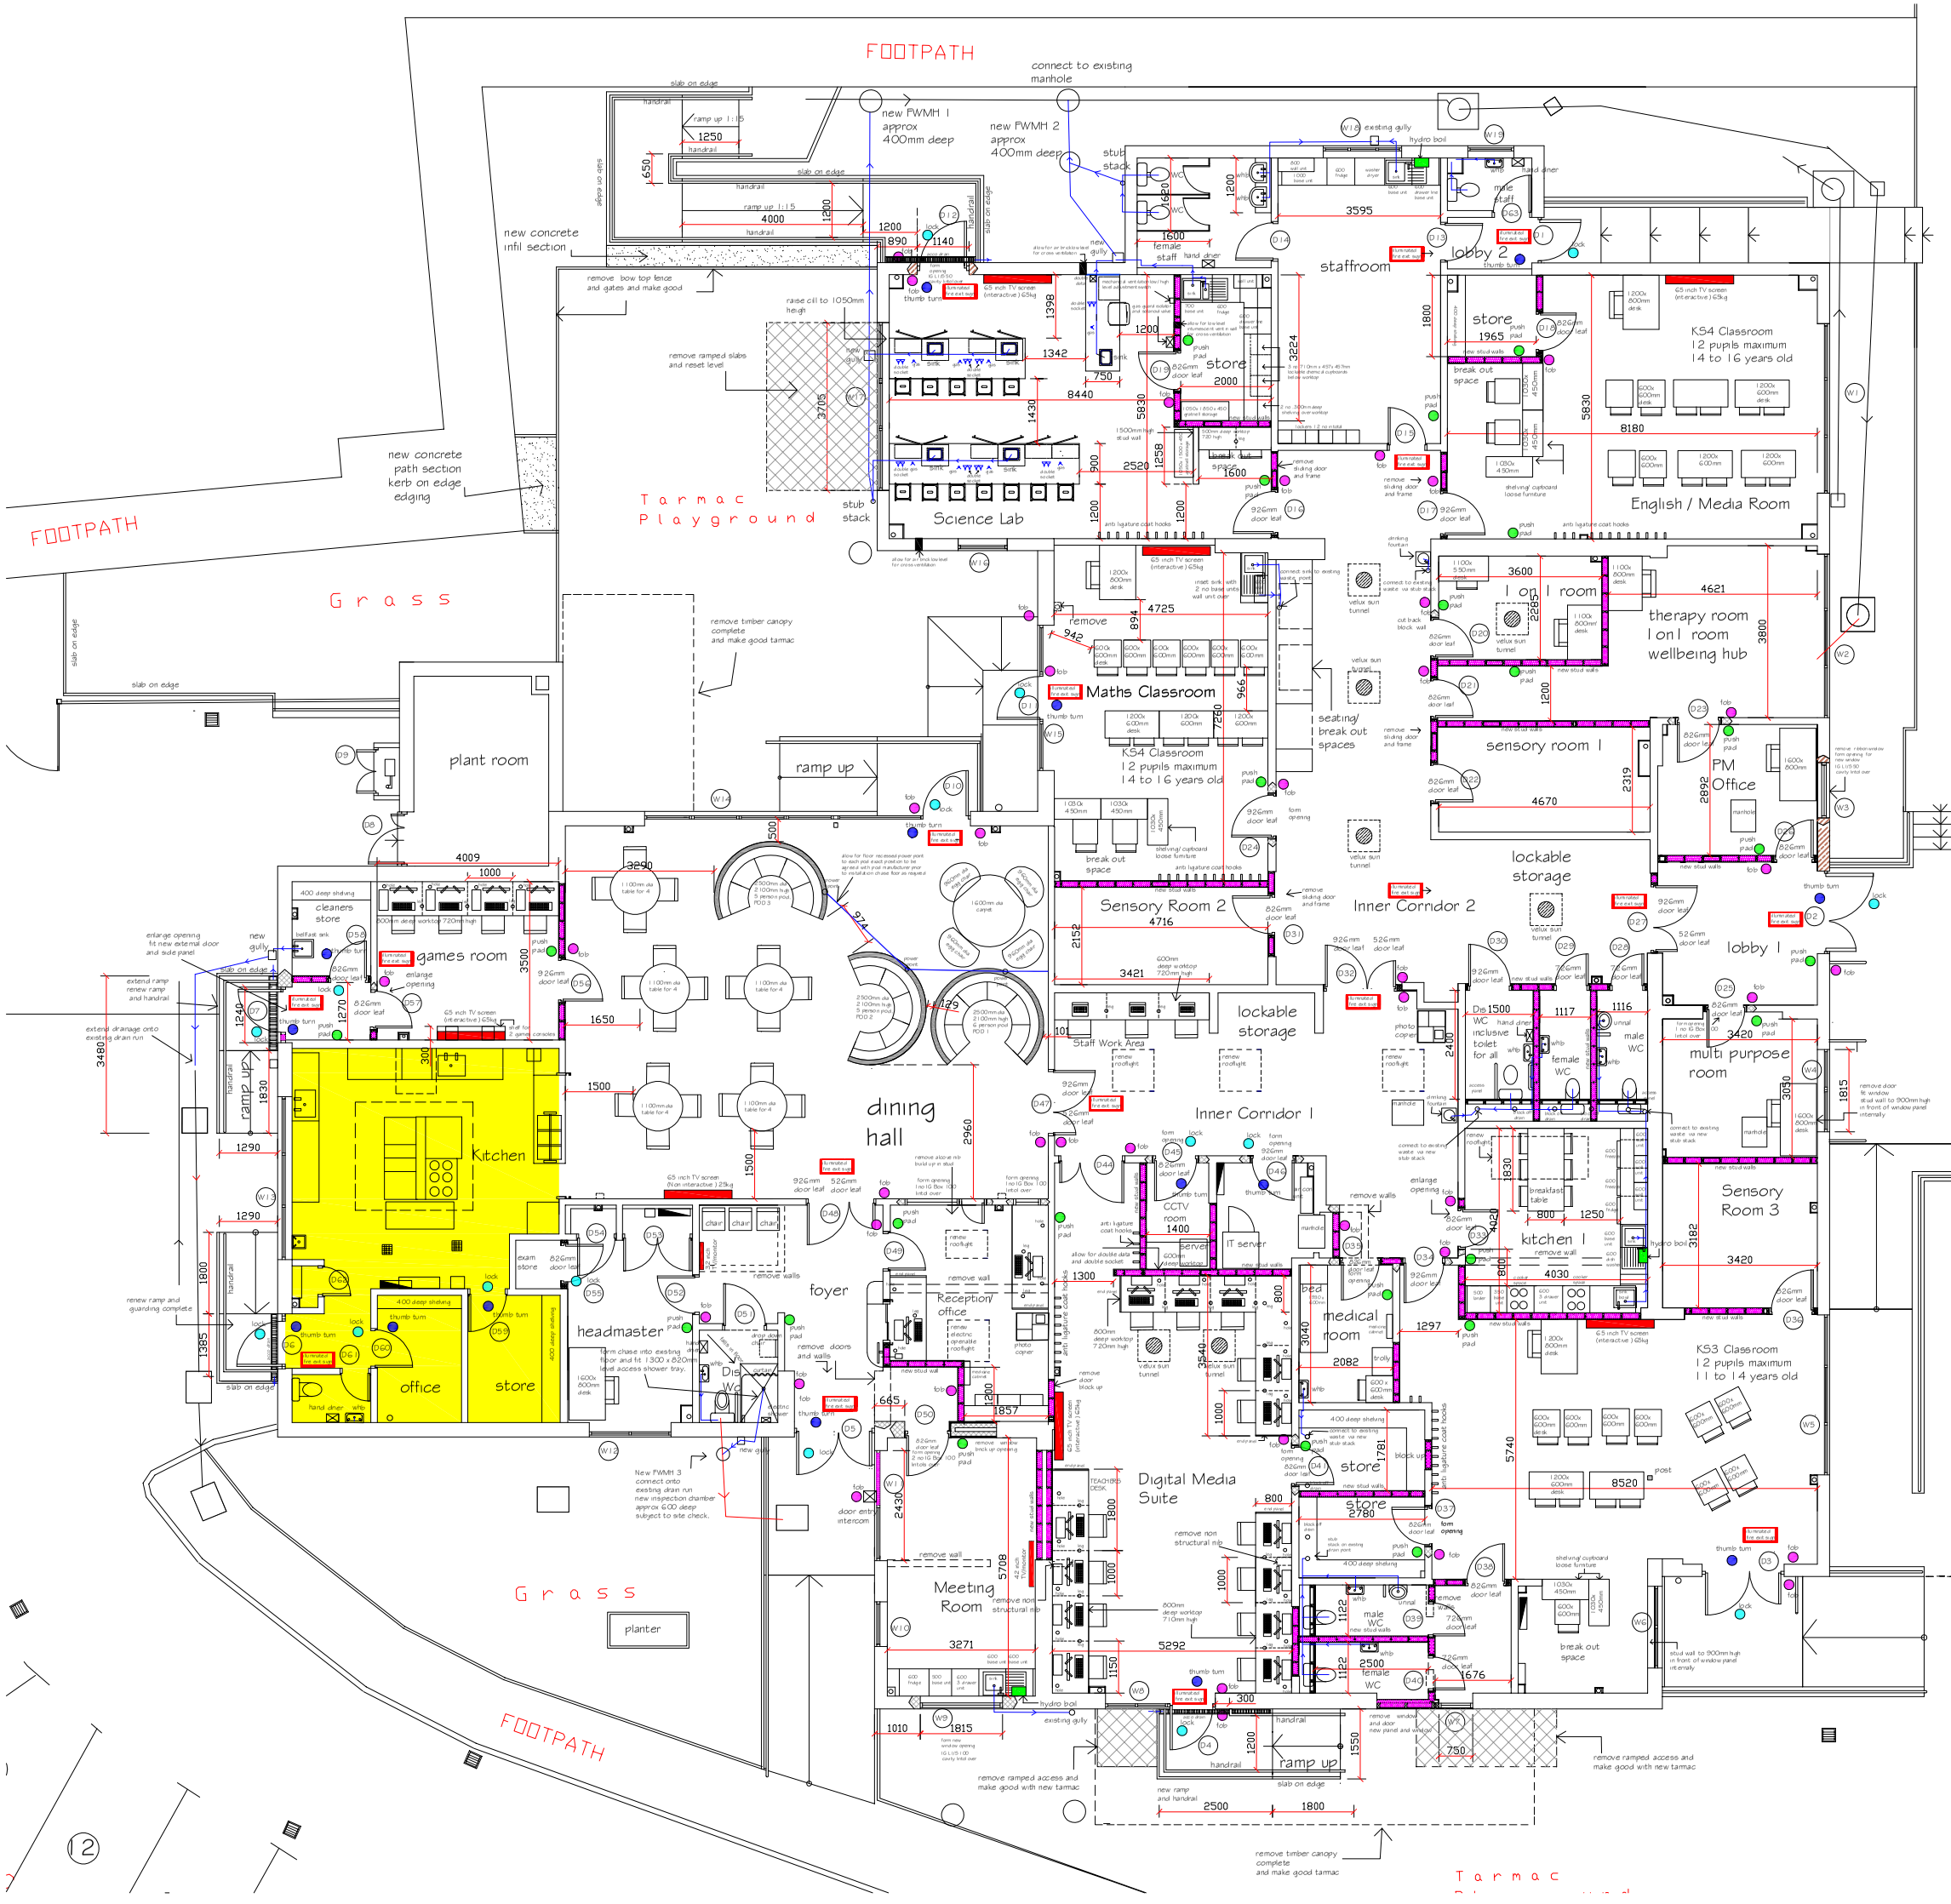


DOOR ACCESS

- DOOR THUMB TURN
- DOOR FOB ACCESS
- DOOR PUSH PAD ACCESS
- DOOR LOCK

ILLUMINATED FIRE EXIT SIGNAGE

Illuminated fire exit sign — illuminated fire exit sign

Wall mounted TV — 65 inch TV screen (interactive) 65kg 25kg non interactive

SCALE 1: 50 at A0 DRAWING SIZE

WREXHAM COUNTY BOROUGH COUNCIL
Julie M Francis
Pef Swyddog Tai
Chief Housing Officer
Ruthin Road, Wrexham LL13 7TU
Ffordd Rhuthun, Wrecsam LL13 7TU

Project: Internal alterations to Existing School Site at Melyd Avenue , Johnstown, Wrexham, LL14 2TB

Detail: PROPOSED GROUND FLOOR PLAN SKETCH PLAN C

Drawn / Checked	Date:	AutoCad File Ref:
P.H.	January 2024	
Scale: 1:50	Project No: PD2023/19	Dwg No: 04 — Rev: